CONTRACT NO. 62114 SHEET NO. 157

F.A.- 80/94 (KINGERY EXPRESSWAY) BORING LOCATION
ILLINOIS DEPARTMENT OF TRANSPORTATION, COOK COUNTY

HORZ SCALE 1:20 DRAWN BY MLS
VERT SCALE 1:20 CHECKED BY LJ

Wang Engineering, INC.
Geo-Environmental Engineers
115 Main Street
Lombard, IL 60148
630-953-9328

BASED ON DRAWINGS PREPARED BY AMERICAN CONSULTING ENGINEERS 255-08-04

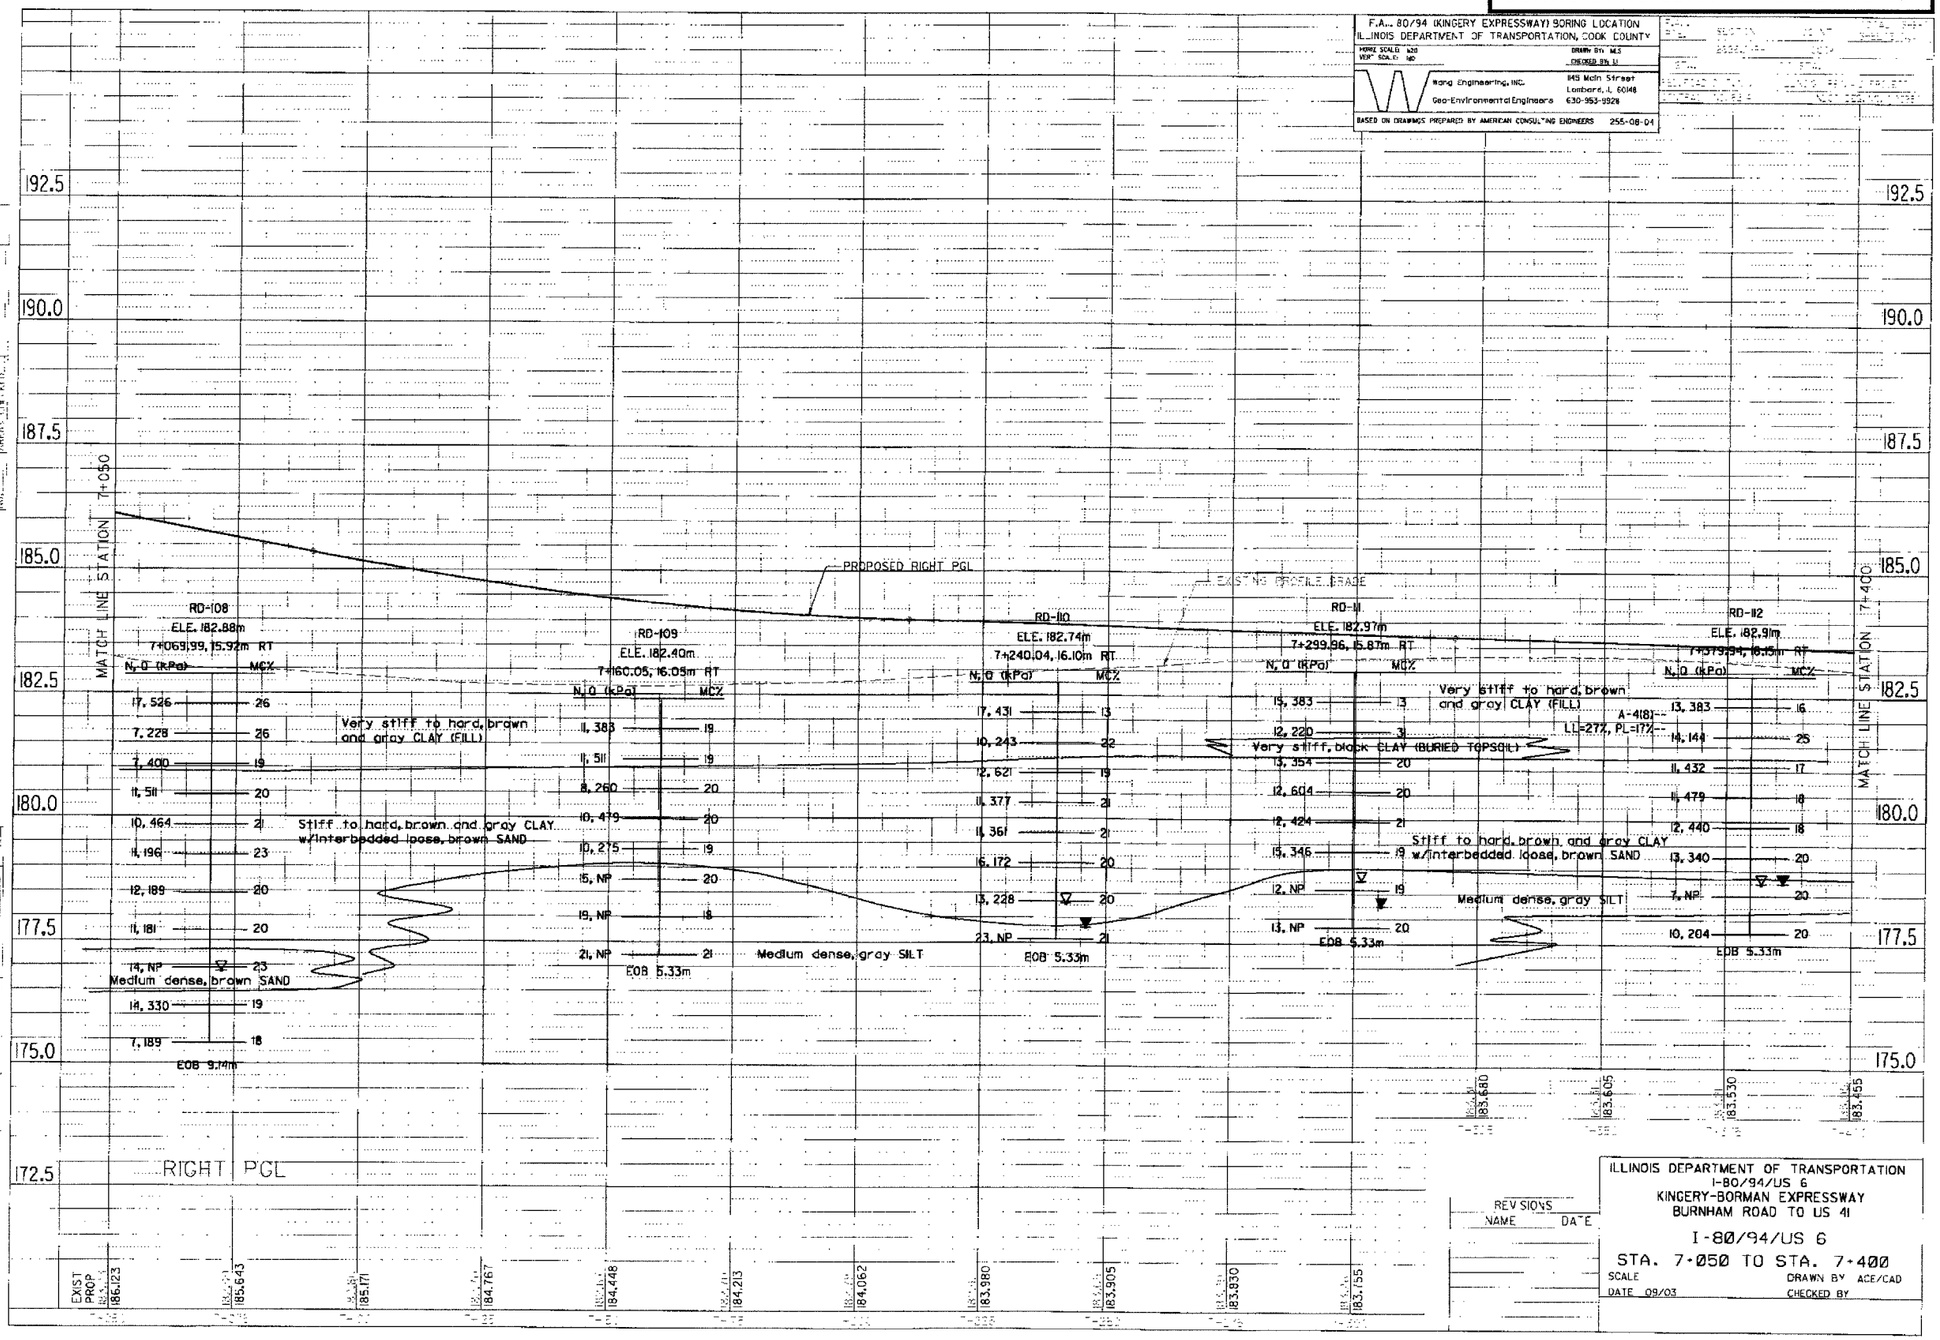

REVISIONS
NAME DATE

ILLINOIS DEPARTMENT OF TRANSPORTATION
I-80/94/US 6
KINGERY-BORMAN EXPRESSWAY
BURNHAM ROAD TO US 41

I-80/94/US 6

STA. 7+050 TO STA. 7+400

SCALE DRAWN BY ACE/CAD
DATE 09/03 CHECKED BY