CONTRACT NO. 62114 SHEET NO. 181

F.A.I. 80/94 (KINGERY EXPRESSWAY) BORING LOCATION
ILLINOIS DEPARTMENT OF TRANSPORTATION, COOK COUNTY

HORZ SCALE 1:20 VERT SCALE 1:40 DRAWN BY M.S. CHECKED BY L.I.

Wang Engineering, INC.
Geo-Environmental Engineers
845 Main Street
Lombard, IL 60148
630-953-9928

BASED ON DRAWINGS PREPARED BY AMERICAN CONSULTING ENGINEERS 255-08-04

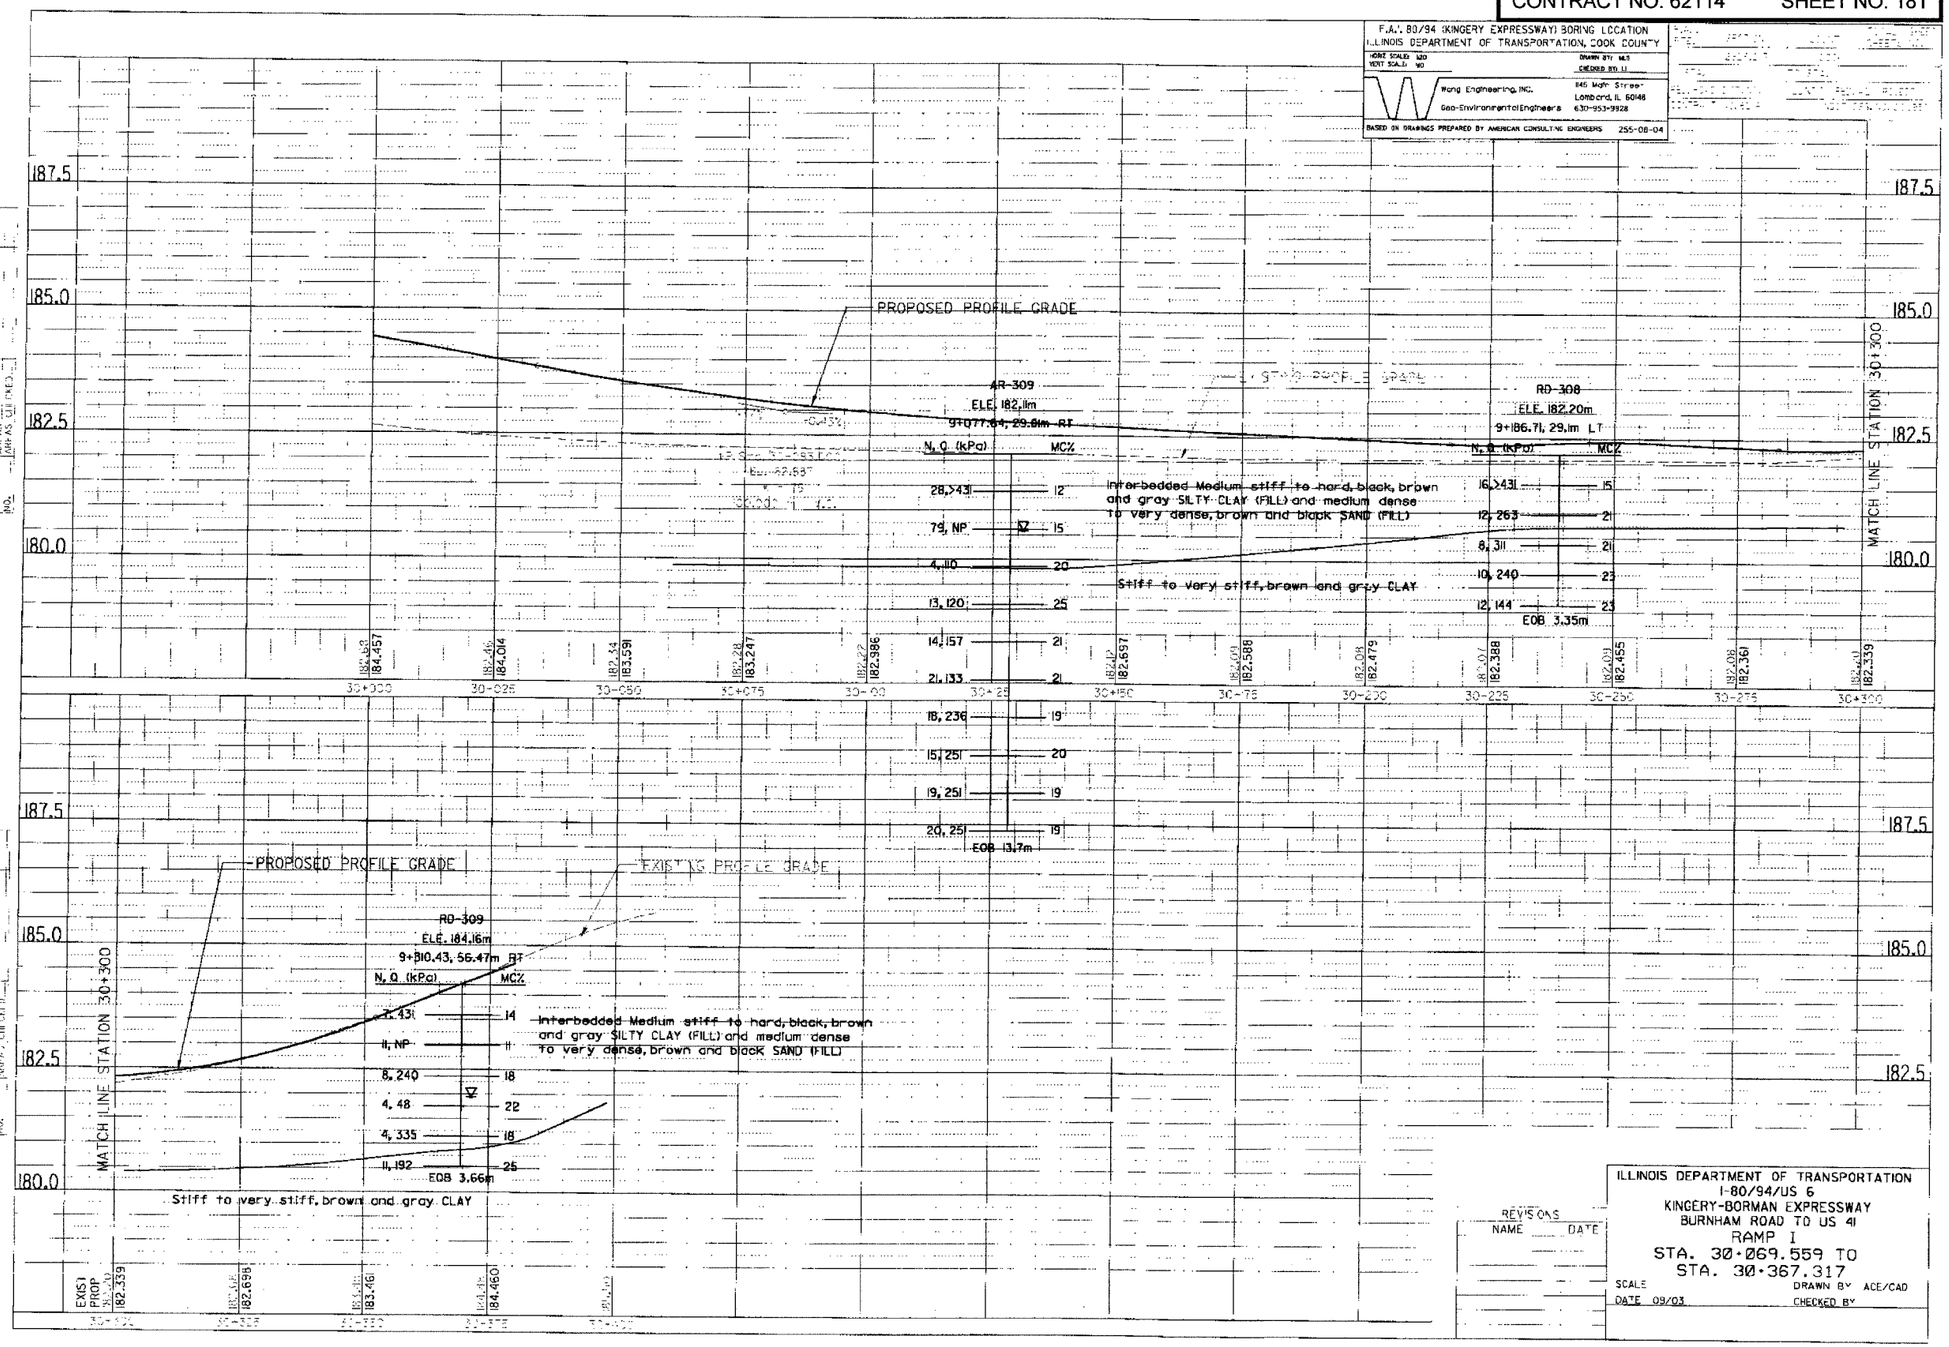

REVISIONS
NAME DATE

ILLINOIS DEPARTMENT OF TRANSPORTATION
I-80/94/US 6
KINGERY-BORMAN EXPRESSWAY
BURNHAM ROAD TO US 41
RAMP I
STA. 30+069.559 TO
STA. 30+367.317

SCALE DRAWN BY ACE/CAD
DATE 09/03 CHECKED BY