ALL DIMENSIONS IN METERS EXCEPT PAY ITEMS AND UNLESS NOTED OTHERWISE

F.A.I. RTE.	SECTION	COUNTY	TOTAL SHEETS	SHEET NO.
80/94	2626.2-R-2	COOK/LAKE	1207	199
STA.		TO STA.		
FED. ROAD DIST. NO.		ILLINOIS	FED. AID PROJECT	

CONTRACT NO. 62114 INDOT DES. NO. 0100987

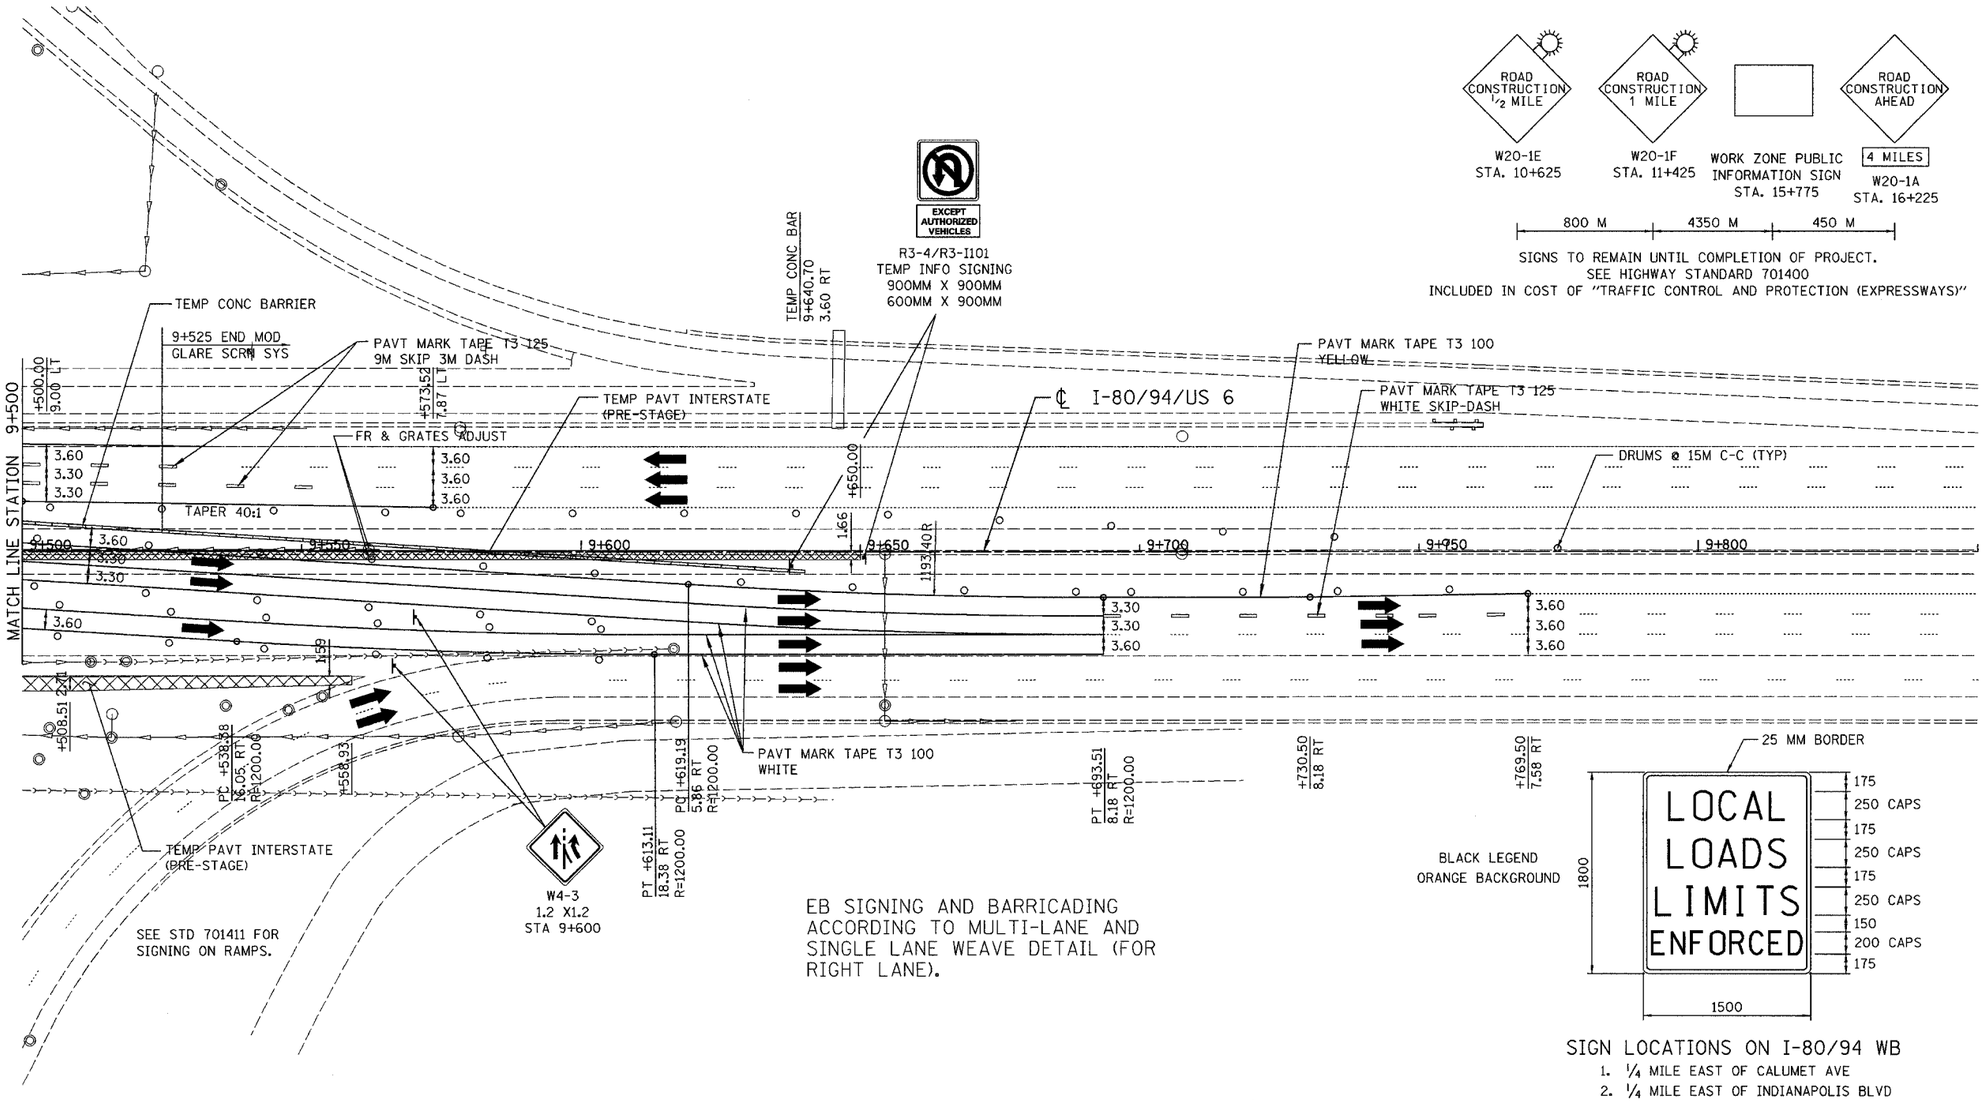

SIGN LOCATIONS ON I-80/94 WB

1. 1/4 MILE EAST OF CALUMET AVE
2. 1/4 MILE EAST OF INDIANAPOLIS BLVD
3. 1/4 MILE EAST OF KENNEDY AVE

SIGNS TO REMAIN UNTIL COMPLETION OF PROJECT
INCLUDED IN COST OF "TRAFFIC CONTROL AND PROTECTION (EXPRESSWAY

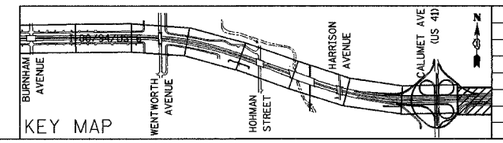

KEY MAP

REVISIONS	
NAME	DATE

ILLINOIS DEPARTMENT OF TRANSPORTATION
I-80/94/US 6
KINGERY-BORMAN EXPRESSWAY
BURNHAM ROAD TO US 41
MAINTENANCE OF TRAFFIC
STAGE 1
STA. 9+500 TO STA. 9+850

SCALE 1:500 DRAWN BY ACE/CAD
DATE 07/05 CHECKED BY TAE

AMERICAN CONSULTING ENGINEERS