F.A.I. RTE.	SECTION	COUNTY	TOTAL SHEETS	SHEET NO.
80/94	2626.2-R-2	COOK	1207	1139
STA.		TO STA.		
FED. ROAD DIST. NO.	ILLINOIS	FED. AID PROJECT		
CONTRACT NO. 62114		INDOT DES. NO 0100987		

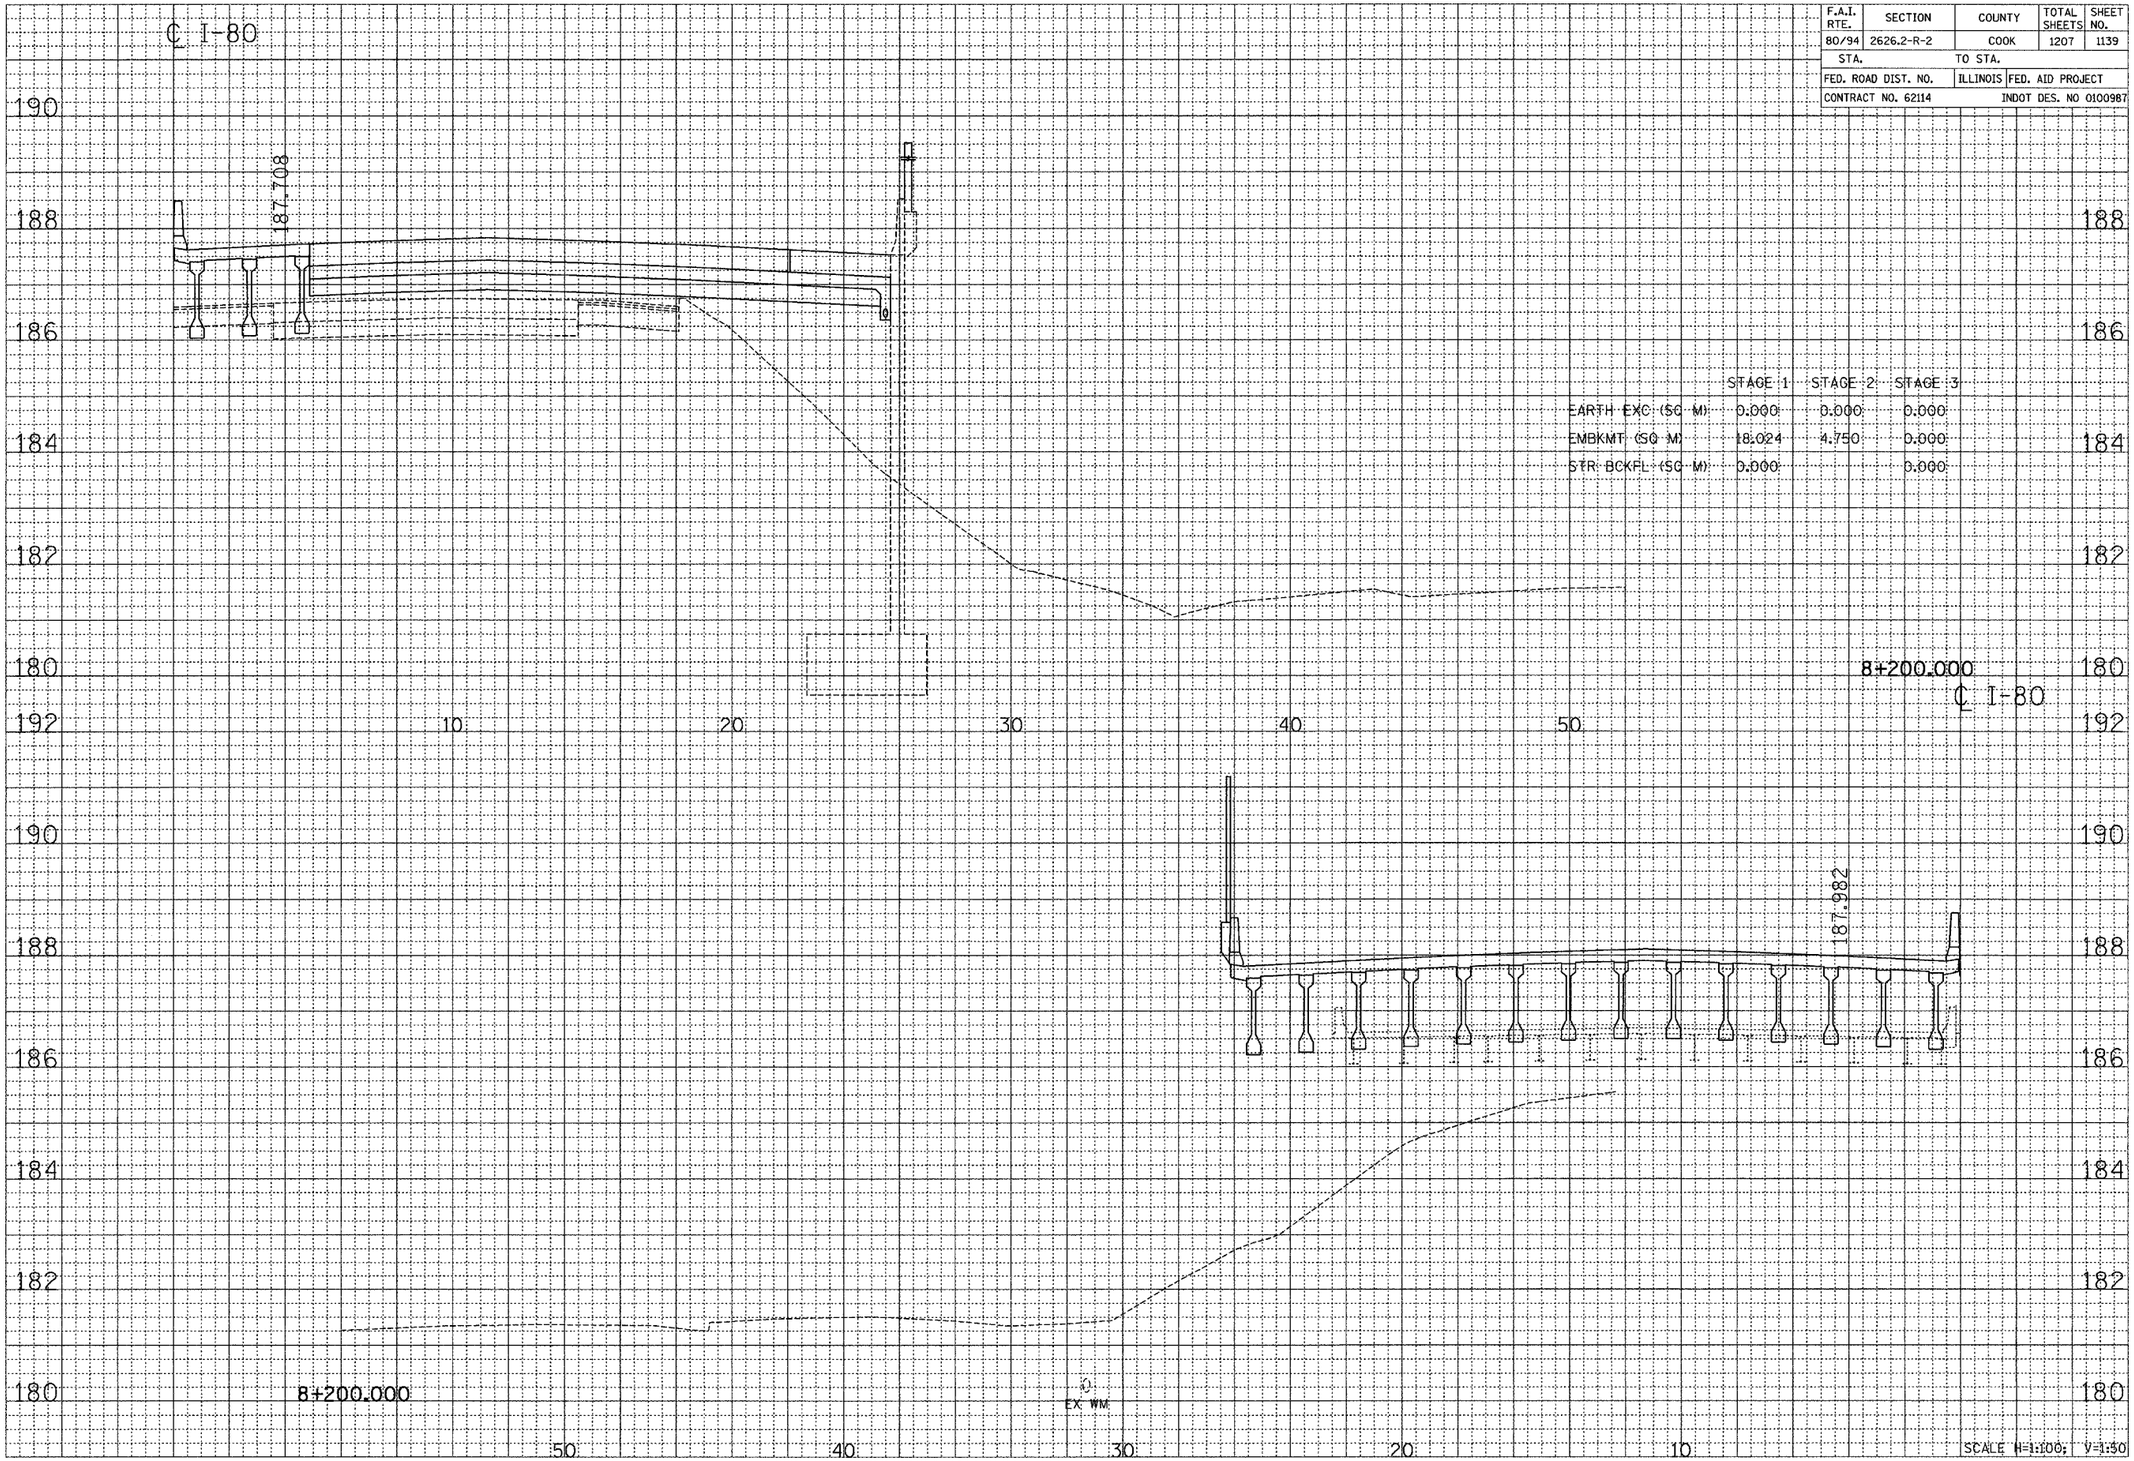

	STAGE 1	STAGE 2	STAGE 3
EARTH EXC (SC M)	0.000	0.000	0.000
EMBKMT (SC M)	18.024	4.750	0.000
STR BCKFL (SC M)	0.000		0.000

FINAL SURVEY NOTE BOOK NO.
SURVEYED BY
PLOTTED BY
TEMPLATE
AREAS
AREAS CHECKED
BY
DATE

ORIGINAL SURVEY NOTE BOOK NO.
SURVEYED BY
PLOTTED BY
TEMPLATE
AREAS
AREAS CHECKED
BY
DATE

CROSS SECTION - I-80/94/US 6

\Sheets\vs100011a.rds 09/14/2005 08:58:38 AM