F.A.I. RTE.	SECTION	COUNTY	TOTAL SHEETS	SHEET NO.
80/94	2626.2-R-2	COOK	1207	1194
STA.	TO STA.			
FED. ROAD DIST. NO.	ILLINOIS	FED. AID PROJECT		
CONTRACT NO. 62114		INDOT DES. NO 0100987		

	STAGE 1	STAGE 2	STAGE 3
EARTH EXC (SQ M)	0.040	3.310	7.070
EMBKMT (SQ M)	7.210	0.000	0.290
STR BCKFL (SQ M)	0.000		2.080

FINAL SURVEY	BY	DATE
NOTE BOOK	SURVEYED	
NO.	PLOTTED	
	TEMPLATE	
	AREAS	
	AREAS CHECKED	

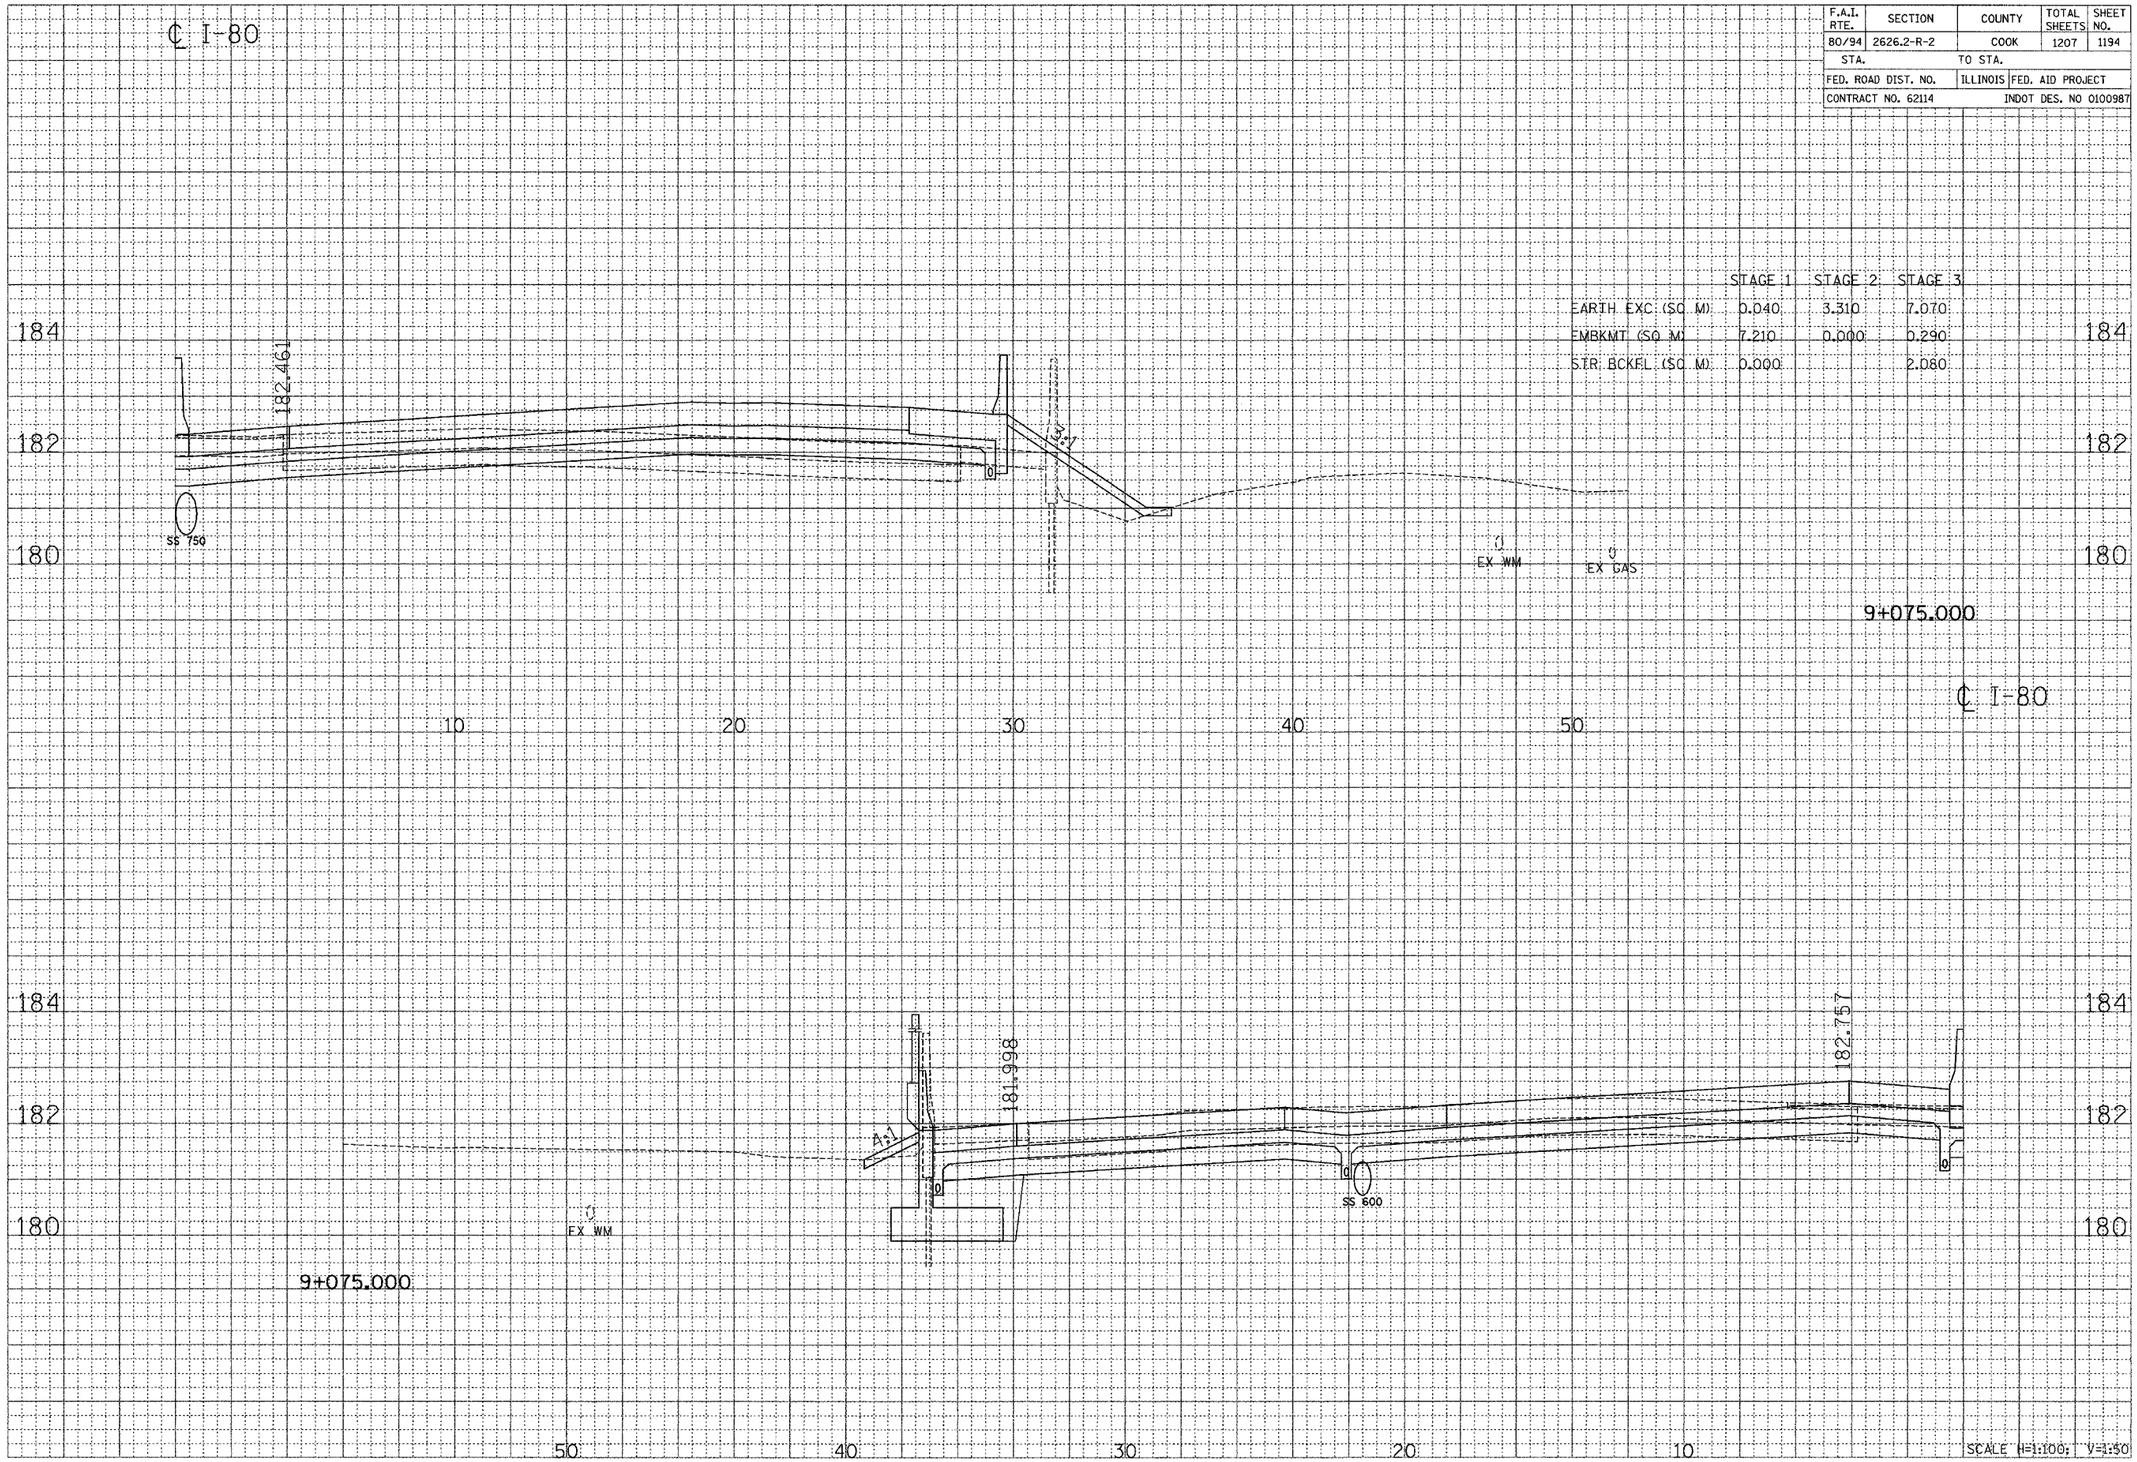

CROSS SECTION - I-80/94/US 6