F.A.I. RTE.	SECTION	COUNTY	TOTAL SHEETS	SHEET NO.
80/94	2626.2-R-2	COOK	1207	1206
STA.		TO STA.		
FED. ROAD DIST. NO.		ILLINOIS	FED. AID PROJECT	
CONTRACT NO. 62114			INDOT DES. NO 0100987	

	STAGE 1	STAGE 2	STAGE 3
EARTH EXC (SQ M)	4.170	2.000	8.170
EMBKMT (SQ M)	0.000	0.000	0.000

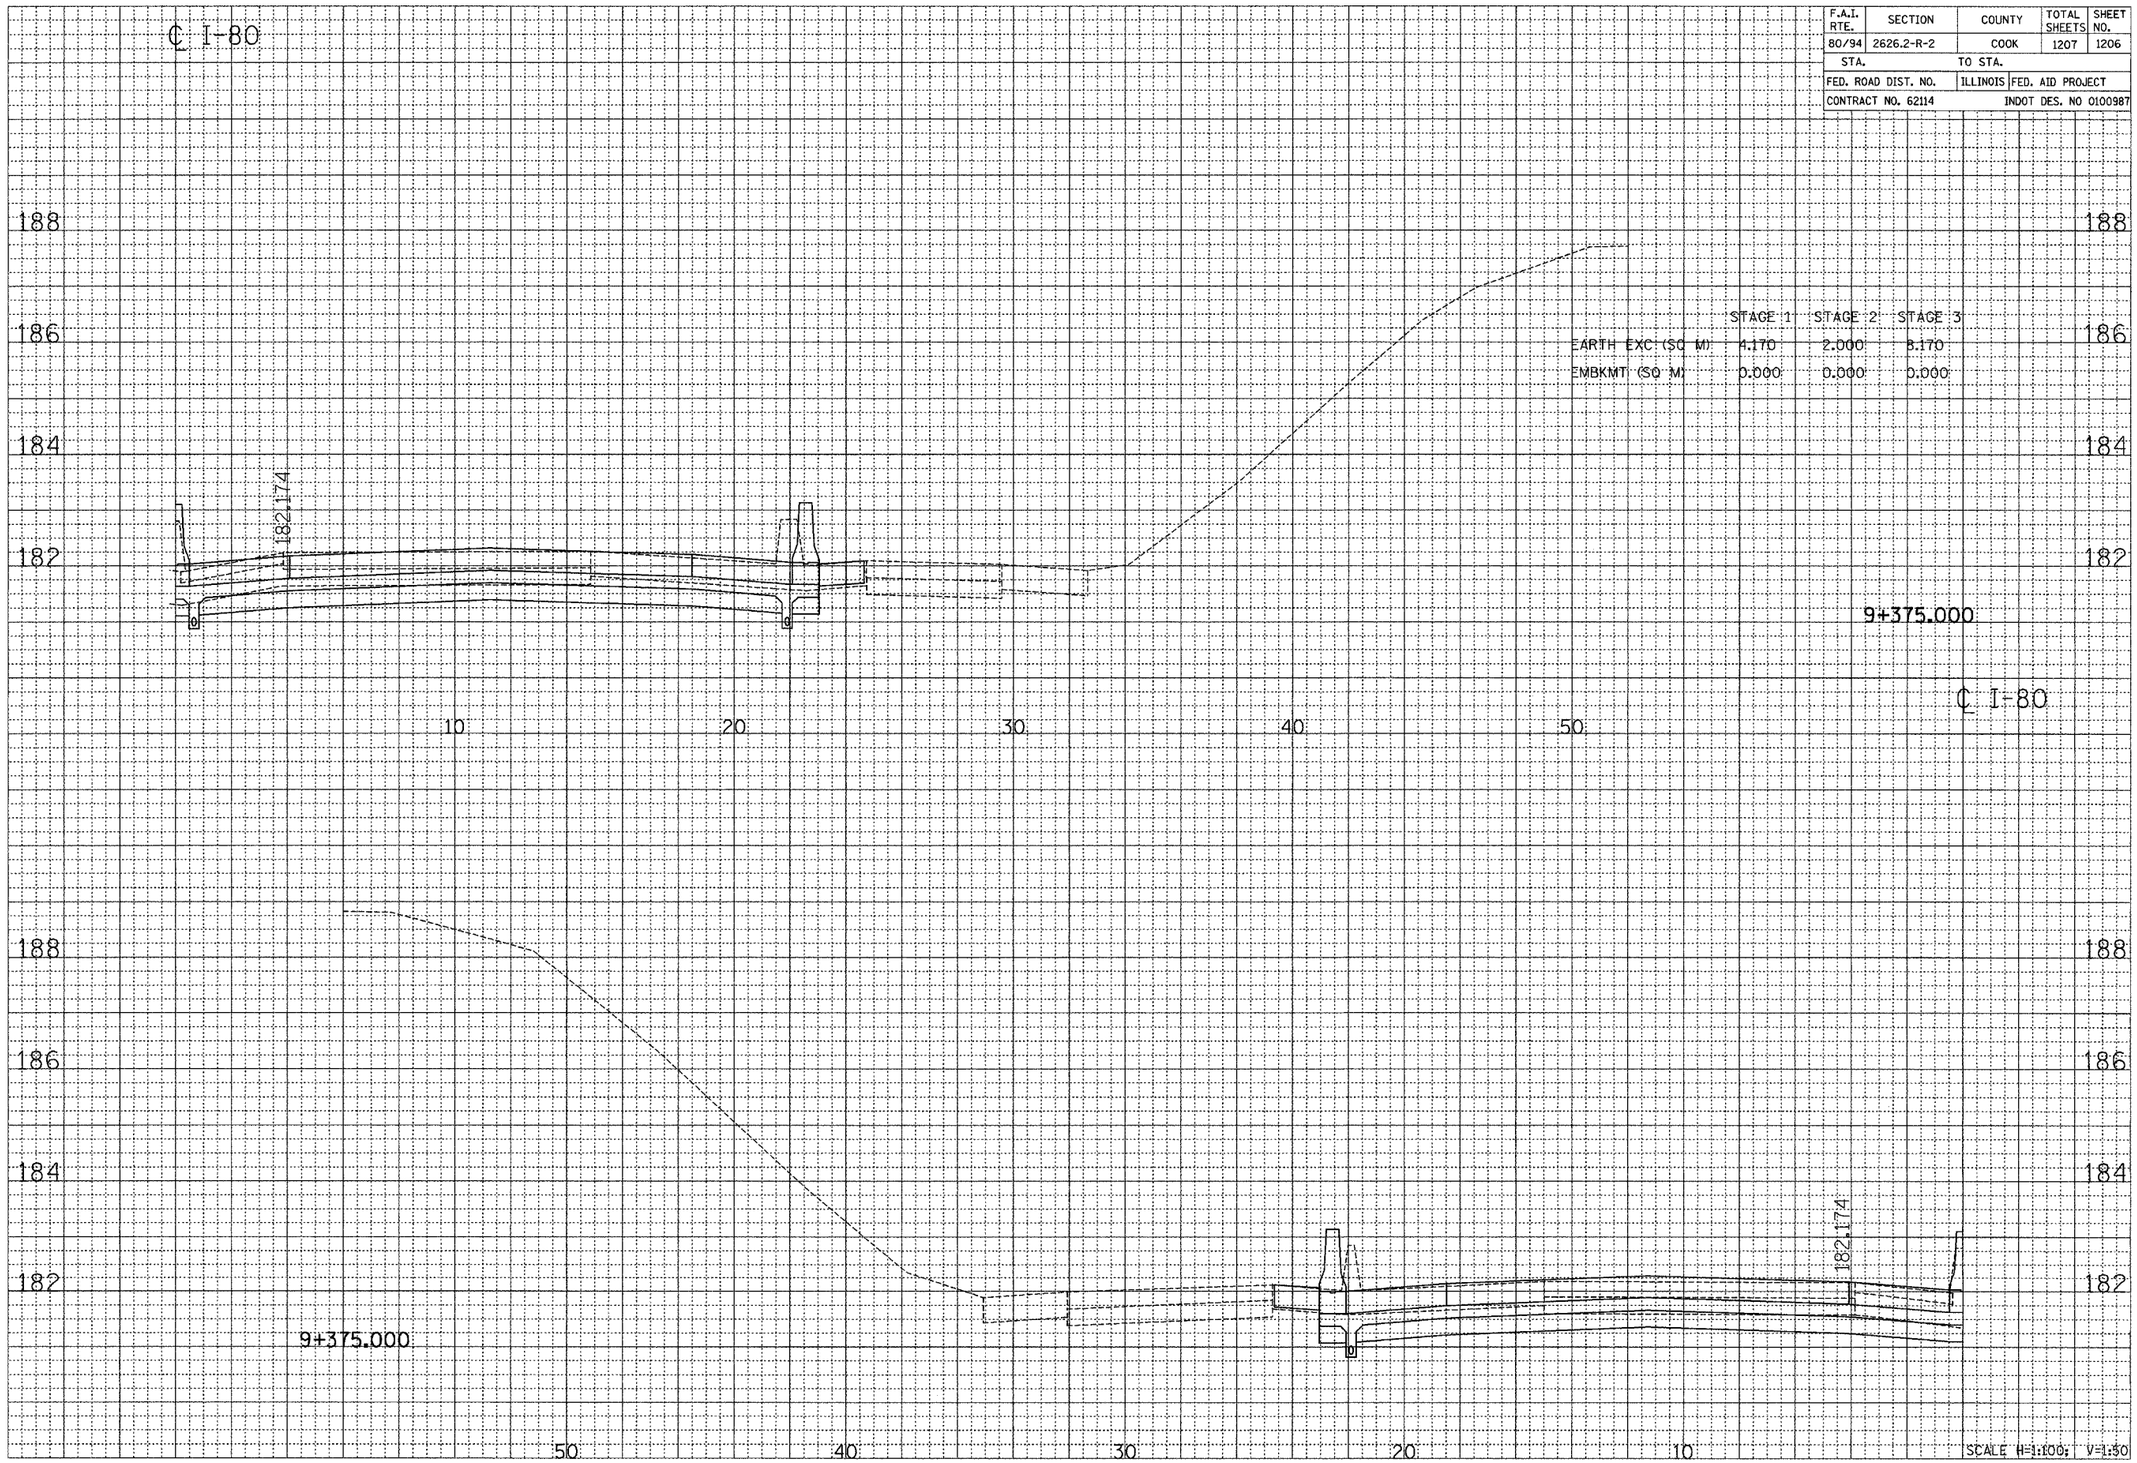

FINAL SURVEY — NOTE BOOK: — NO. — SURVEYED — PLOTTED — TEMPLATE — AREAS — AREAS CHECKED — BY — DATE

ORIGINAL SURVEY — NOTE BOOK: — NO. — SURVEYED — PLOTTED — TEMPLATE — AREAS — AREAS CHECKED — BY — DATE

CROSS SECTION - I-80/94/US 6

...\Sheets\xs0602i9.dgn 09/14/2005 09:04:25 AM