CONTRACT NO. 64594

F.A.P RTE.	SECTION	COUNTY	TOTAL SHEETS	SHEET NO.
303	129K	WINNEBAGO	585	76
STA. 226+00		TO STA. 231+14.10		
FED. ROAD DIST. NO.		ILLINOIS	FED. AID PROJECT	

T 44 N - R 2 E - SECTION 14

TURNER'S EQUIPMENT SALES, INC.
AN ILLINOIS CORPORATION

ROBERT E. BROWN AND
MURIEL E. BROWN

WAYNE GREENLEE AND
ROGER GREENLEE, TRUSTEES

T 44 N - R 2 E - SECTION 23

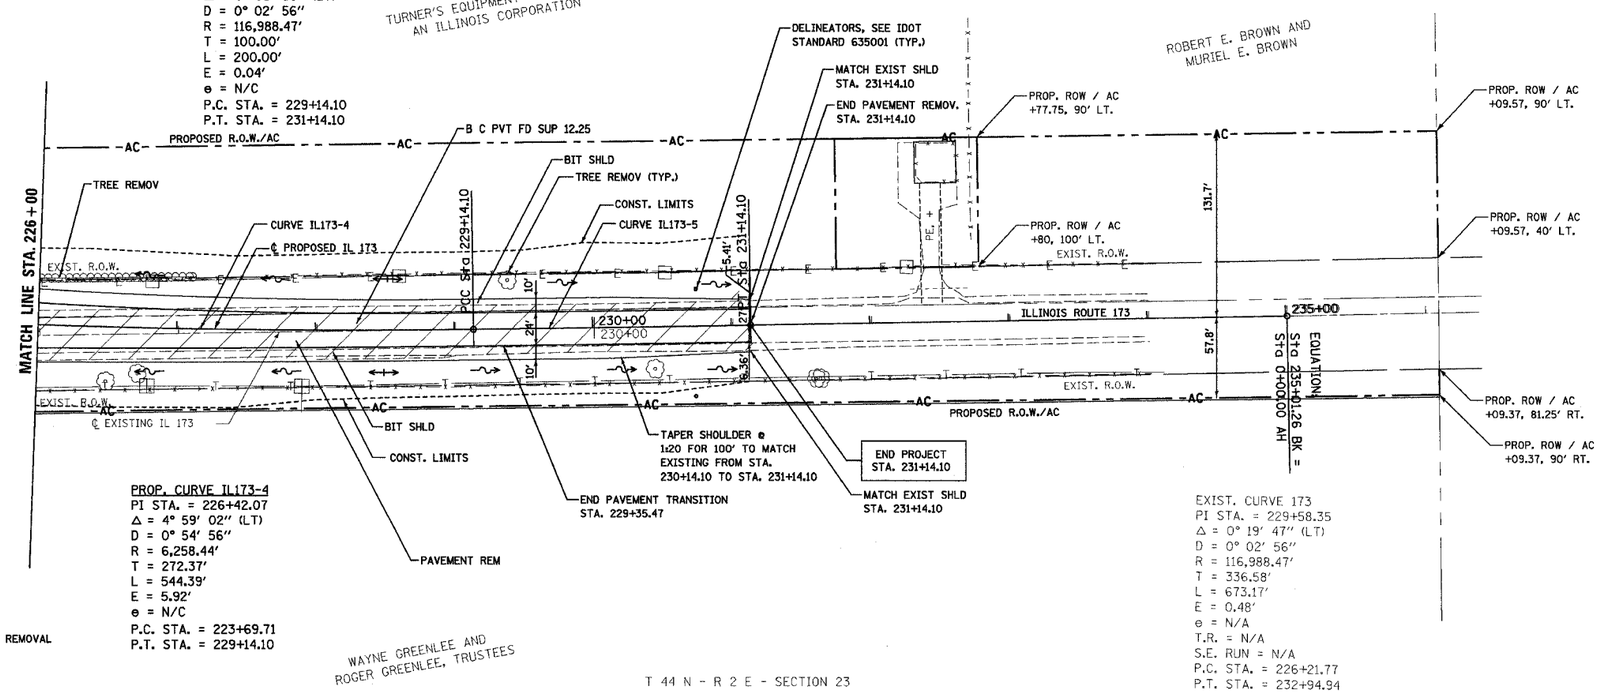

PROP. CURVE IL173-5
PI STA. = 230+14.10
Δ = 0° 05' 53" (LT)
D = 0° 02' 56"
R = 116,988.47'
T = 100.00'
L = 200.00'
E = 0.04'
e = N/C
P.C. STA. = 229+14.10
P.T. STA. = 231+14.10

PROP. CURVE IL173-4
PI STA. = 226+42.07
Δ = 4° 59' 02" (LT)
D = 0° 54' 56"
R = 6,258.44'
T = 272.37'
L = 544.39'
E = 5.92'
e = N/C
P.C. STA. = 223+69.71
P.T. STA. = 229+14.10

EXIST. CURVE 173
PI STA. = 229+58.35
Δ = 0° 19' 47" (LT)
D = 0° 02' 56"
R = 116,988.47'
T = 336.58'
L = 673.17'
E = 0.48'
e = N/A
T.R. = N/A
S.E. RUN = N/A
P.C. STA. = 226+21.77
P.T. STA. = 232+94.94

LEGEND
EXIST. PAVEMENT REMOVAL

N

0 50' 100'
1" = 50' (HORIZ.)
1" = 10' (VERT.)

PLAN
SURVEYED
PLOTTED
ALIGNMENT CHECKED
NOTE BOOK
NO.
PLOT FILE NAME
BY
DATE

PROFILE
SURVEYED
PLOTTED
GRADES CHECKED
NOTE BOOK
NO.
STRUCTURE NO(S)/TRS CHKD
BY
DATE

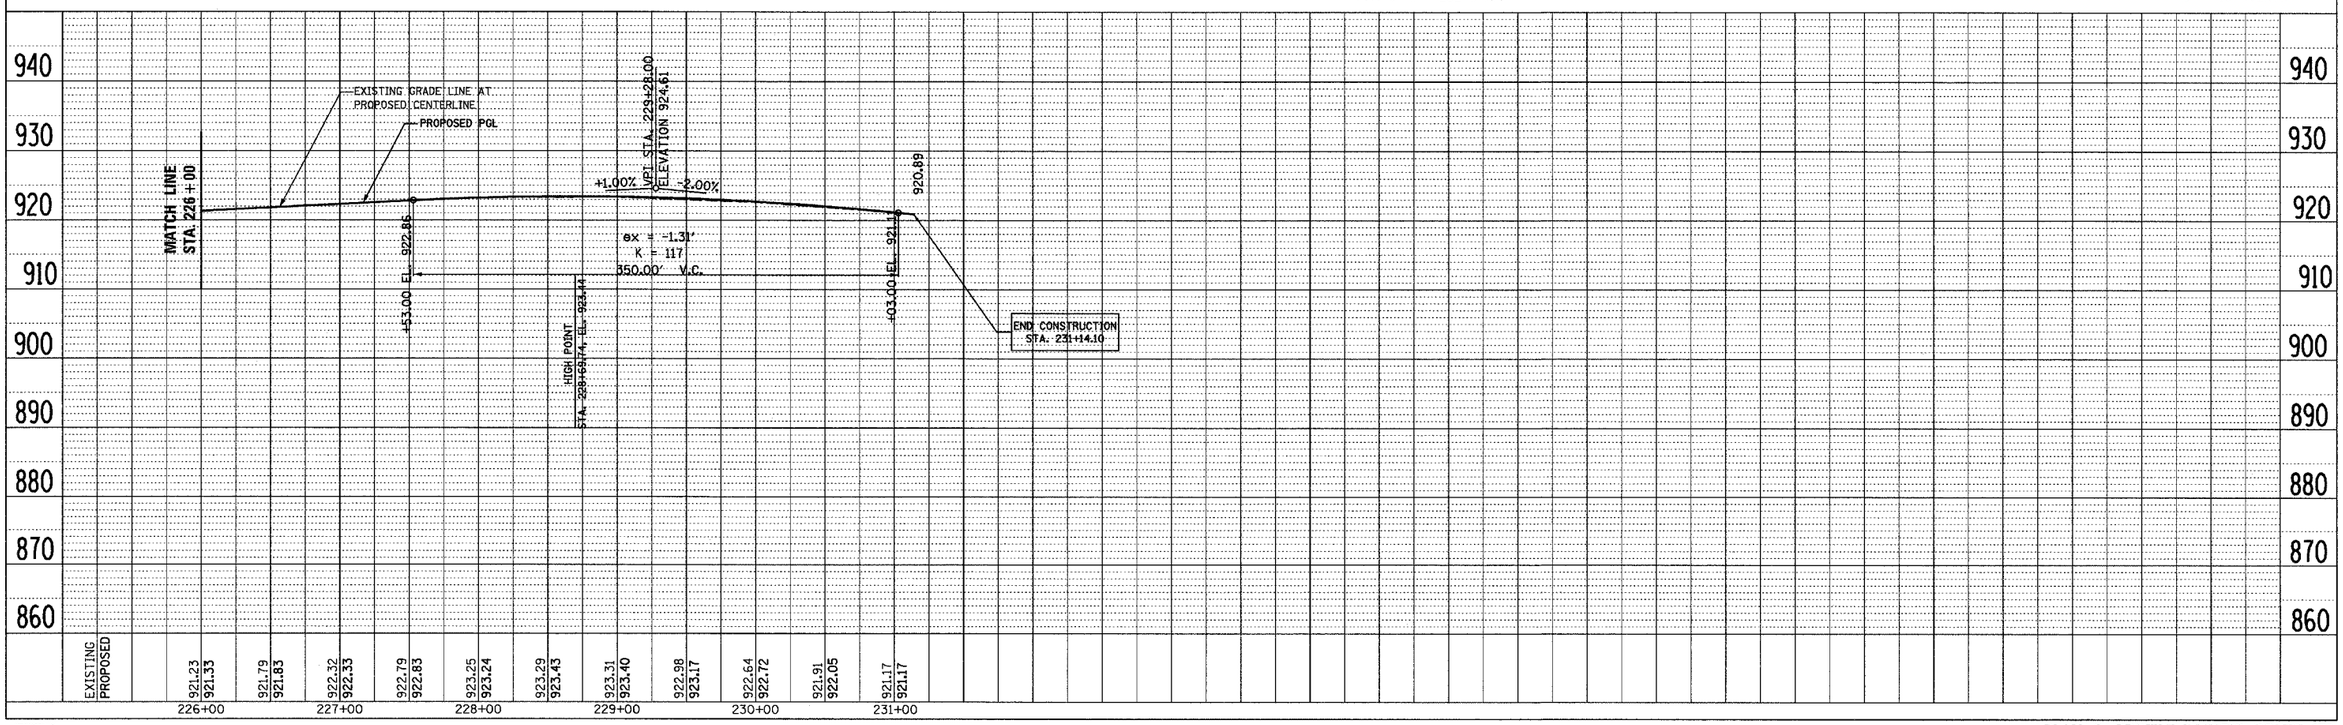

McClure Engineering Associates, Inc.

PLAN & PROFILE, ILLINOIS ROUTE 173,
STA. 226+00 TO STA. 231+14.10