CONTRACT NO. 64594

F.A.P. RTE.	SECTION	COUNTY	TOTAL SHEETS	SHEET NO.
303	129K	WINNEBAGO	585	118
STA. 156+00.00		TO STA. 170+00.00		
FED. ROAD DIST. NO.	ILLINOIS	FED. AID PROJECT		

NOTES:
1. ALL STORM SEWER TO BE CLASS "A" UNLESS NOTED OTHERWISE.
2. ALL STORM SEWER OUTLETS TO BE RIPRAPPED 4'X4' UNLESS NOTED OTHERWISE.
3. STORM SEWER RIPRAP AREAS SHOWN FOR GRAPHICAL REPRESENTATION.
4. WHERE APPLICABLE, ALL RIM ELEVATIONS REFERENCE TO THE EDGE OF PAVEMENT.

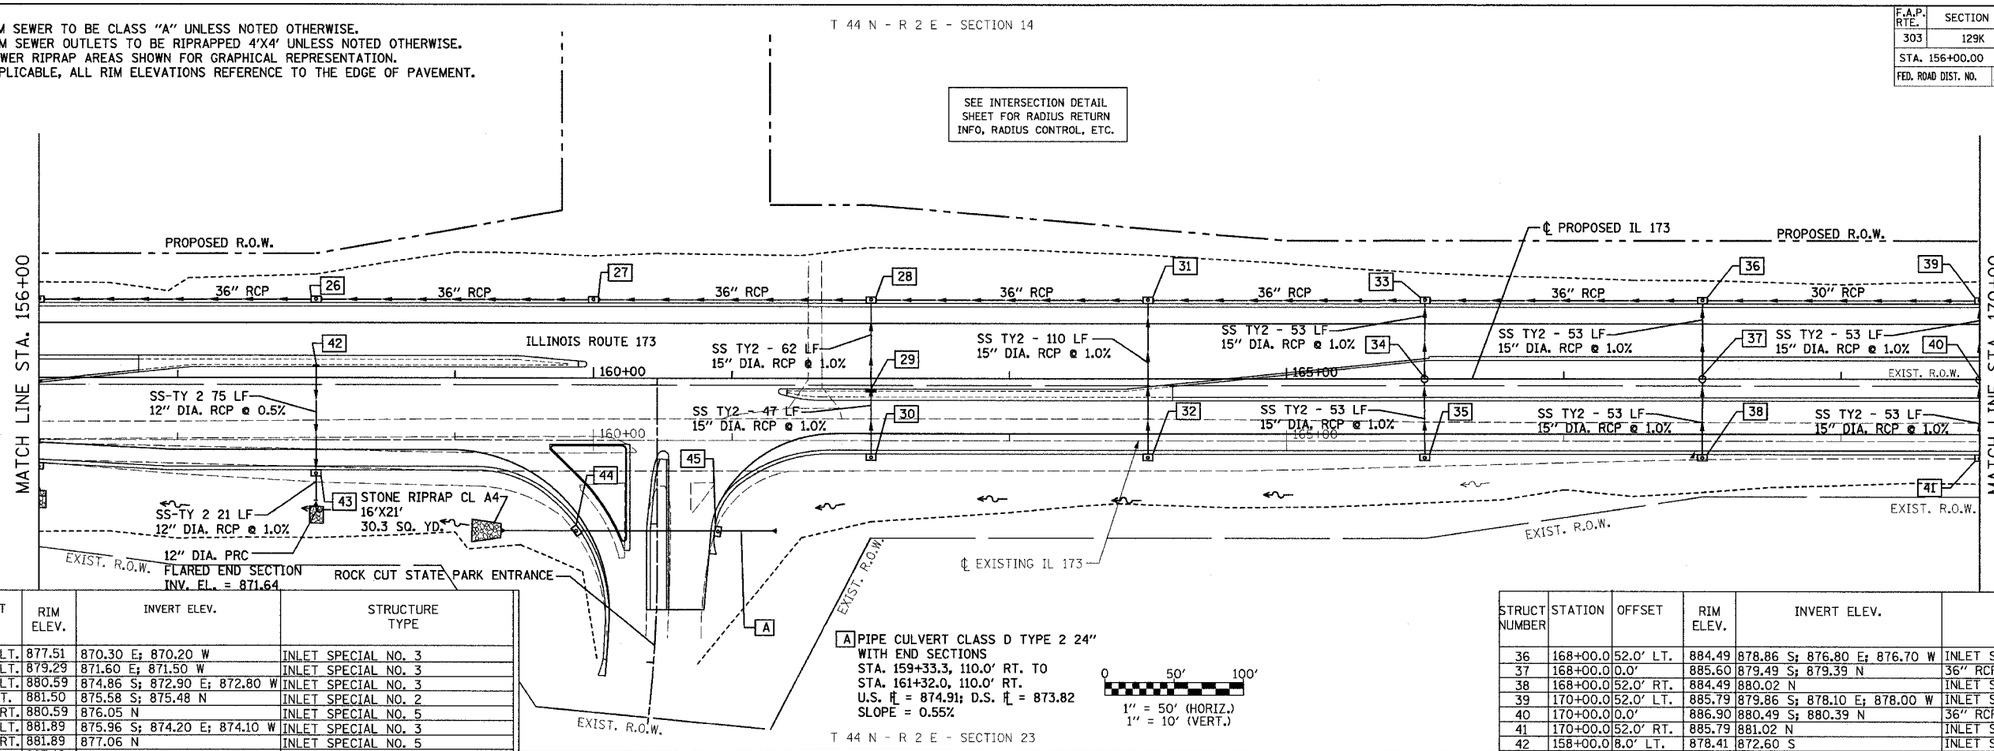

STRUCT NUMBER	STATION	OFFSET	RIM ELEV.	INVERT ELEV.	STRUCTURE TYPE
26	158+00.0	52.0' LT.	877.51	870.30 E; 870.20 W	INLET SPECIAL NO. 3
27	160+00.0	52.0' LT.	879.29	871.60 E; 871.50 W	INLET SPECIAL NO. 3
28	162+00.0	52.0' LT.	880.59	874.86 S; 872.90 E; 872.80 W	INLET SPECIAL NO. 3
29	162+00.0	7.6' RT.	881.50	875.58 S; 875.48 N	INLET SPECIAL NO. 2
30	162+00.0	52.0' RT.	880.59	876.05 N	INLET SPECIAL NO. 5
31	164+00.0	52.0' LT.	881.89	875.96 S; 874.20 E; 874.10 W	INLET SPECIAL NO. 3
32	164+00.0	52.0' RT.	881.89	877.06 N	INLET SPECIAL NO. 5
33	166+00.0	52.0' LT.	883.19	876.86 S; 875.50 E; 875.40 W	INLET SPECIAL NO. 3
34	166+00.0	0.0'	884.34	877.49 S; 877.39 N	36" RCP CLASS A & MEDIAN INLET
35	166+00.0	52.0' RT.	883.19	878.02 N	INLET SPECIAL NO. 5

STRUCT NUMBER	STATION	OFFSET	RIM ELEV.	INVERT ELEV.	STRUCTURE TYPE
36	168+00.0	52.0' LT.	884.49	878.86 S; 876.80 E; 876.70 W	INLET SPECIAL NO. 3
37	168+00.0	0.0'	885.60	879.49 S; 879.39 N	36" RCP CL A & MEDIAN INLET
38	168+00.0	52.0' RT.	884.49	880.02 N	INLET SPECIAL NO. 5
39	170+00.0	52.0' LT.	885.79	879.86 S; 878.10 E; 878.00 W	INLET SPECIAL NO. 3
40	170+00.0	0.0'	886.90	880.49 S; 880.39 N	36" RCP CL A & MEDIAN INLET
41	170+00.0	52.0' RT.	885.79	881.02 N	INLET SPECIAL NO. 5
42	158+00.0	8.0' LT.	878.41	872.60 S	INLET SPECIAL NO. 2
43	158+00.0	64.0' RT.	877.27	871.85 N & S	INLET SPECIAL NO. 5
44	159+93.1	109.3' RT.	878.65	873.48 E; 873.45 W	INLET SPECIAL NO. 3
45	160+84.9	109.5' RT.	878.79	874.03 E; 874.00 W	INLET SPECIAL NO. 3

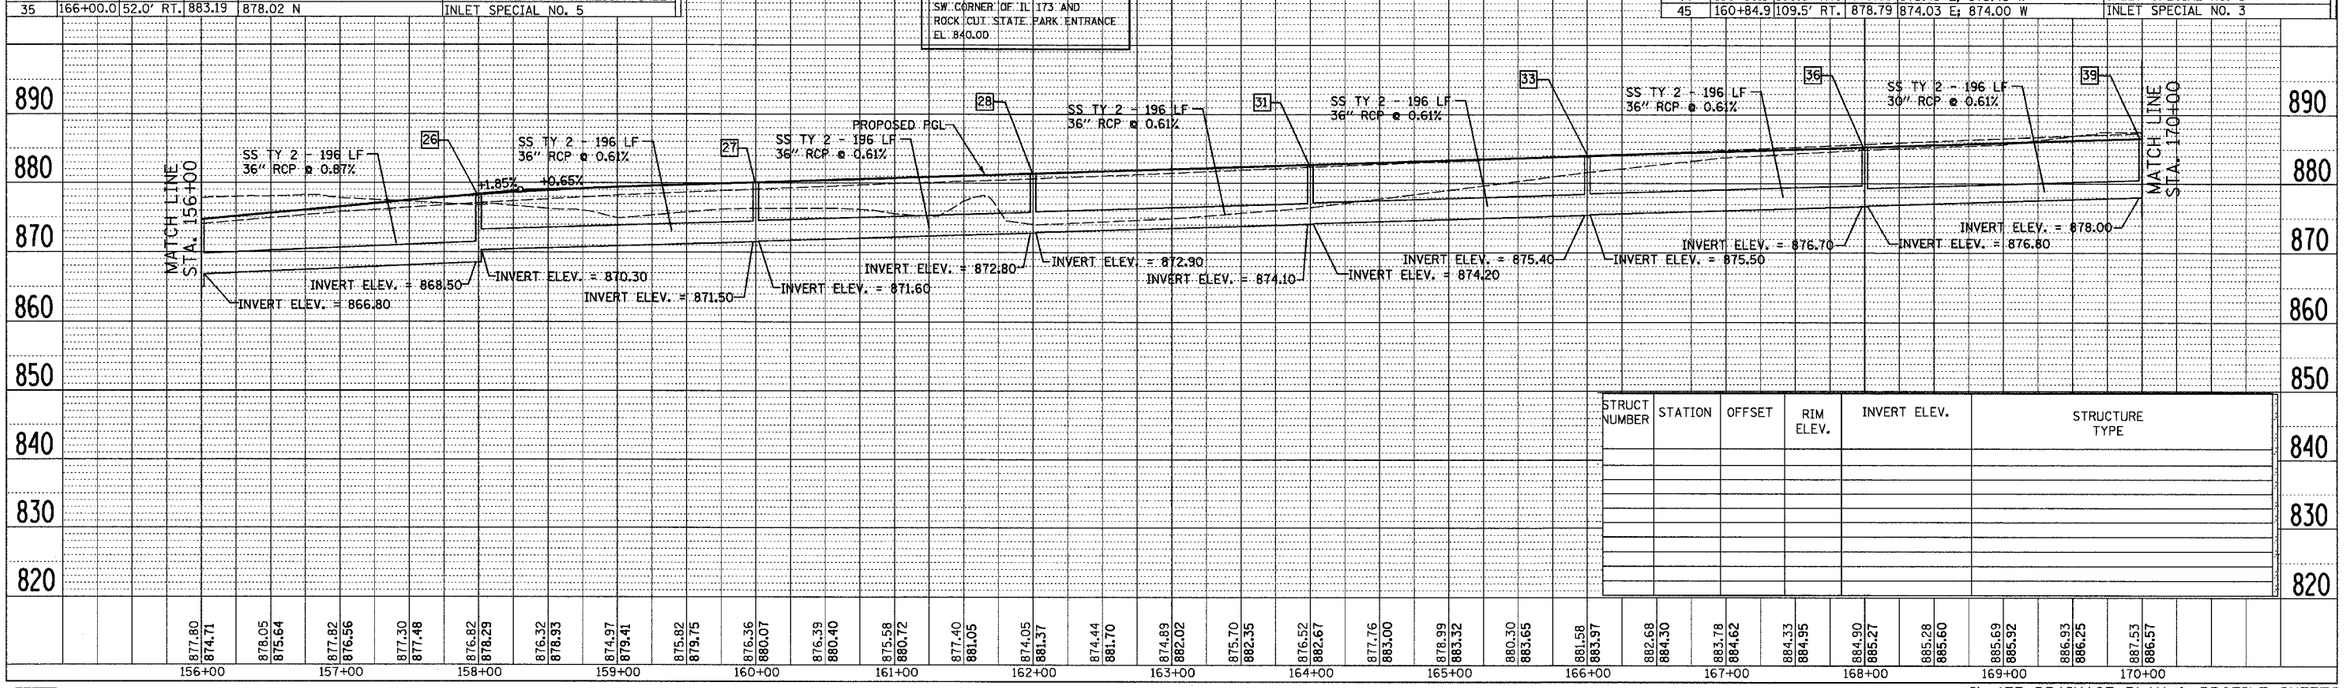

STRUCT NUMBER	STATION	OFFSET	RIM ELEV.	INVERT ELEV.	STRUCTURE TYPE

PLAN: SURVEYED / PLOTTED / ALIGNMENT CHECKED / R.O.W. CHECKED / CADD FILE NAME / NOTE BOOK NO. / BY / DATE

PROFILE: SURVEYED / PLOTTED / GRADES CHECKED / BRIDGE / STRUCTURE NOTATIONS CHKD / NOTE BOOK NO. / BY / DATE

McClure Engineering Associates, Inc.

IL 173 DRAINAGE PLAN & PROFILE SHEETS
STA. 156+00 TO 170+00