CONTRACT NO. 64594

F.A.P RTE.	SECTION	COUNTY	TOTAL SHEETS	SHEET NO.
303	129K	WINNEBAGO	585	312
STA. 142+32.87		TO STA. 142+50		
FED. ROAD DIST. NO.	ILLINOIS	FED. AID PROJECT	870	

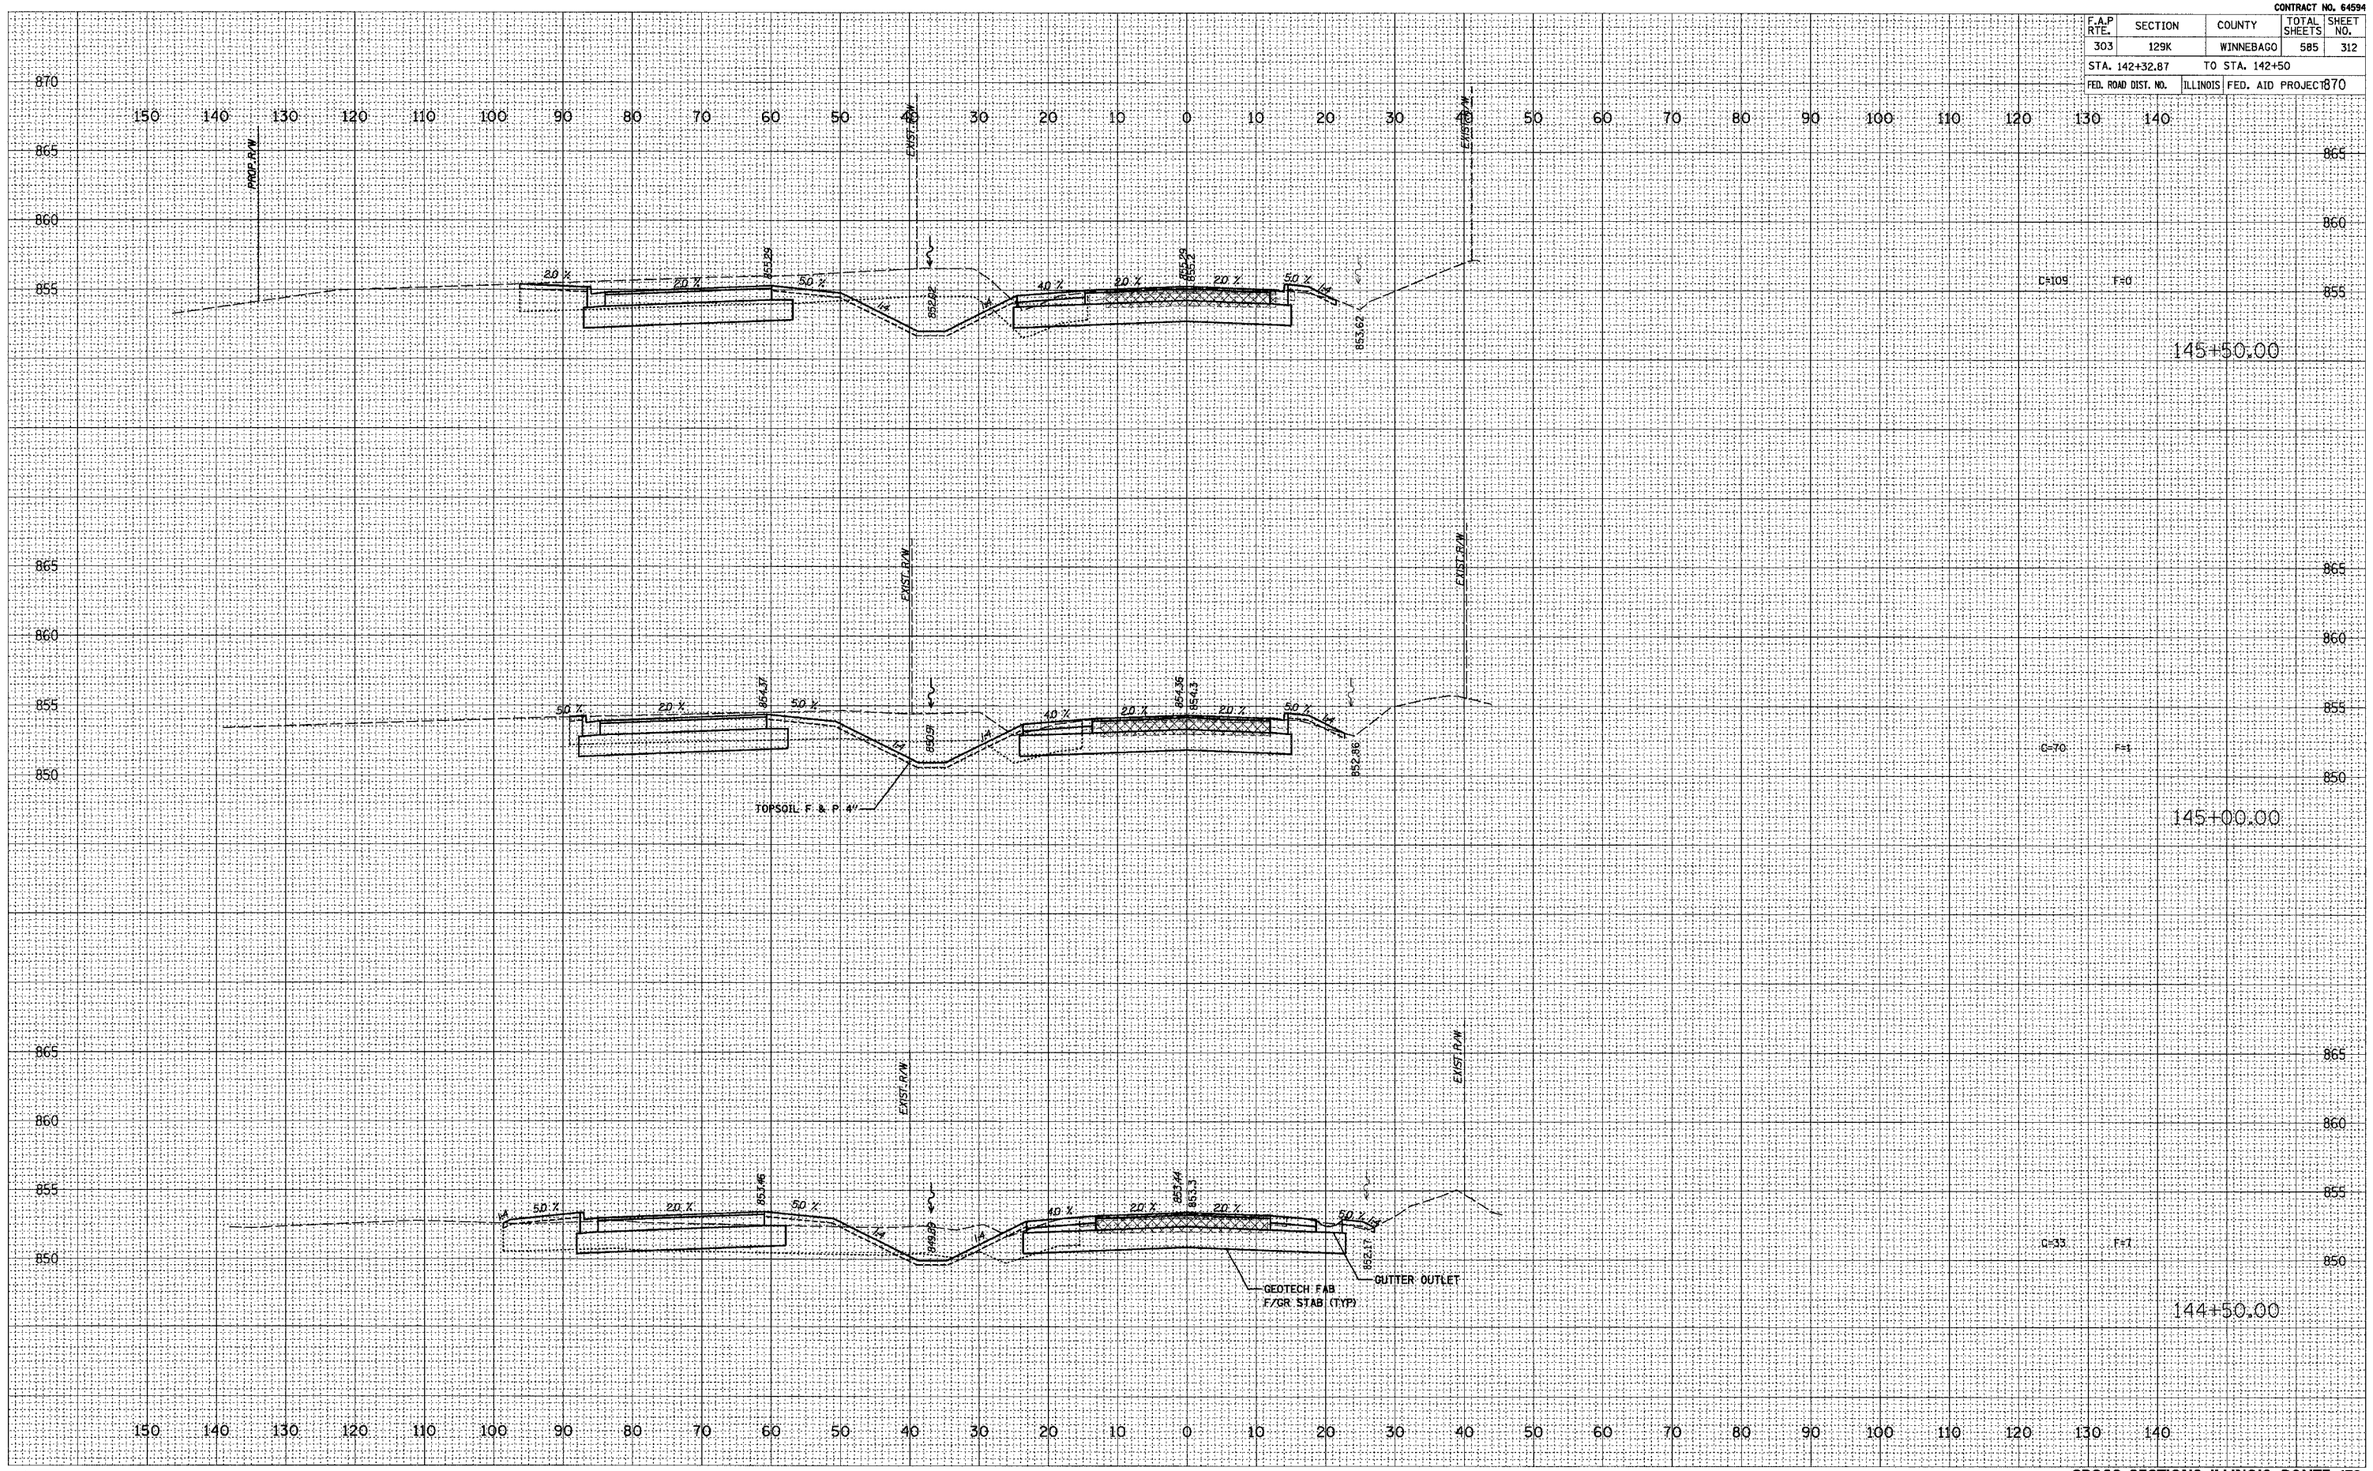

FINAL SURVEY — NOTE BOOK NO. — SURVEYED — PLOTTED — TYPING DATE — AREAS — AREAS CHECKED — UNITS

ORIGINAL SURVEY — NOTE BOOK NO. — SURVEYED — PLOTTED — TYPING DATE — AREAS — AREAS CHECKED — UNITS

McClure Engineering Associates, Inc.

CROSS-SECTIONS, ILLINOIS ROUTE 173, STA. 144+50 TO STA. 145+50