CONTRACT NO. 64594

F.A.P RTE.	SECTION	COUNTY	TOTAL SHEETS	SHEET NO.
303	129K	WINNEBAGO	585	323
STA. 142+32.87		TO STA. 142+50		
FED. ROAD DIST. NO.	ILLINOIS	FED. AID PROJECT		

FINAL SURVEY NOTE BOOK | SURVEYED | PLOTTED | DRAWN | AREAS | AREAS CHECKED | NO. | DATE

ORIGINAL SURVEY NOTE BOOK | SURVEYED | PLOTTED | DRAWN | AREAS | AREAS CHECKED | NO. | DATE

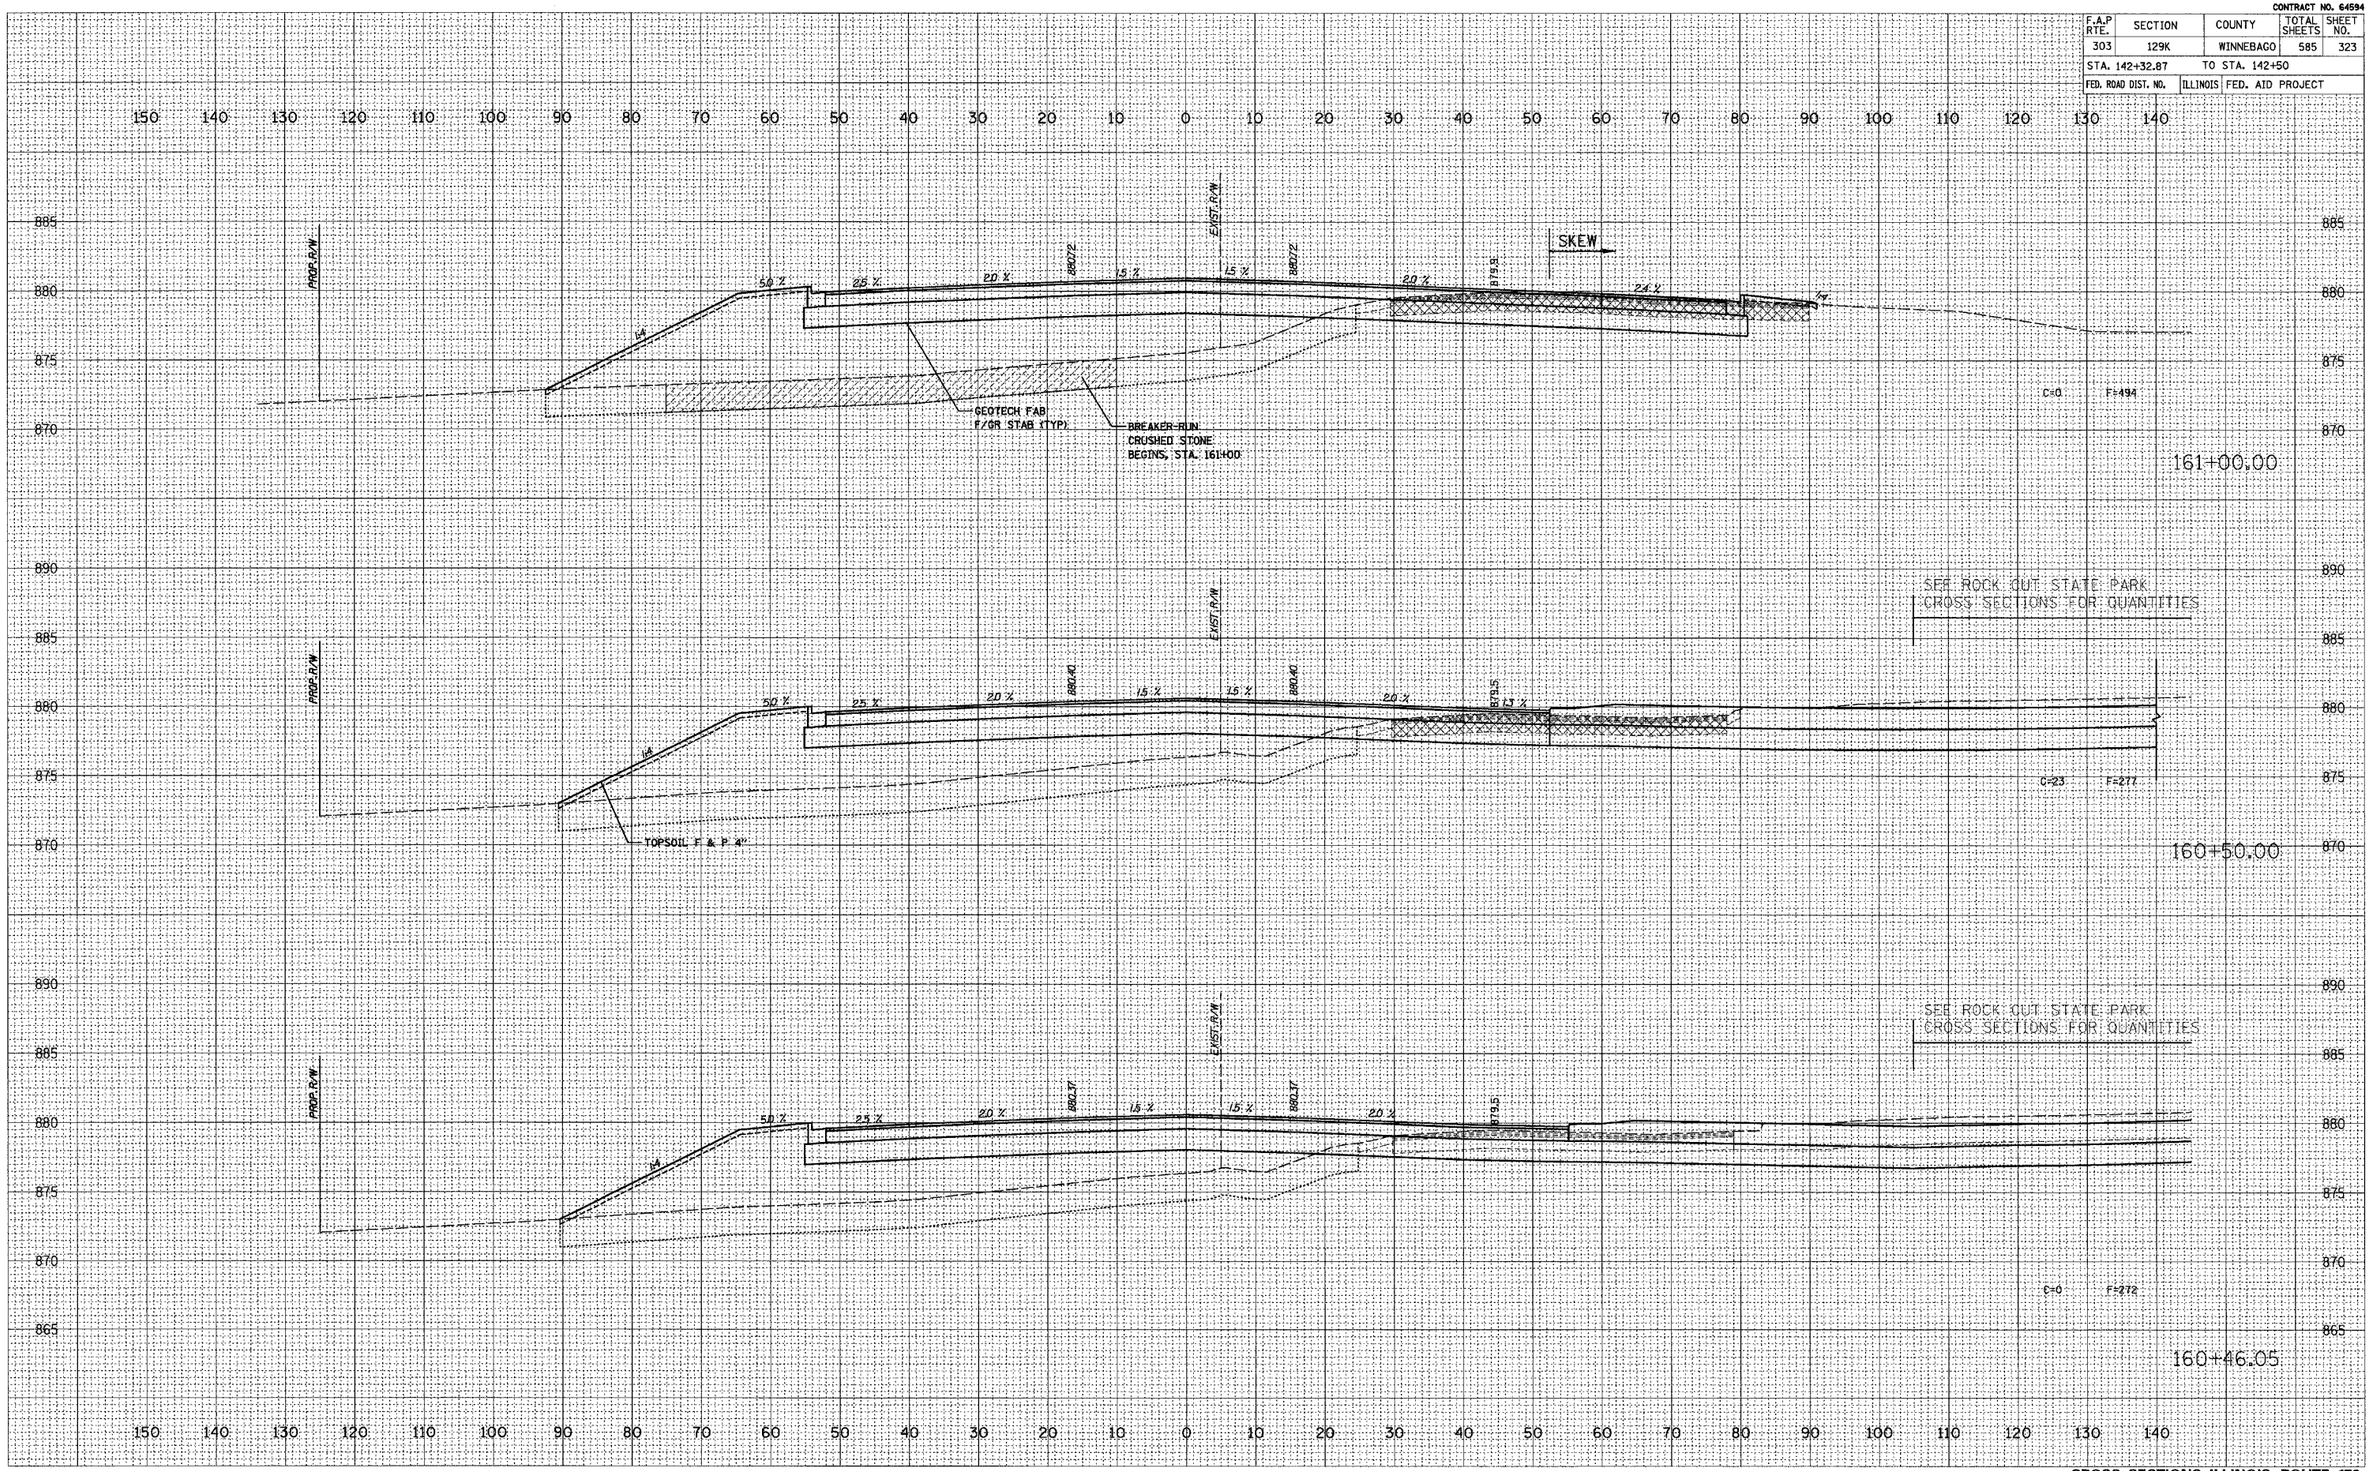

McClure Engineering Associates, Inc.

CROSS-SECTIONS, ILLINOIS ROUTE 173,
STA.160+46.05 TO STA. 161+00