CONTRACT NO. 64594

F.A.P RTE.	SECTION	COUNTY	TOTAL SHEETS	SHEET NO.
303	129K	WINNEBAGO	585	334
STA. 142+32.87		TO STA. 142+50		
FED. ROAD DIST. NO.	ILLINOIS	FED. AID PROJECT		

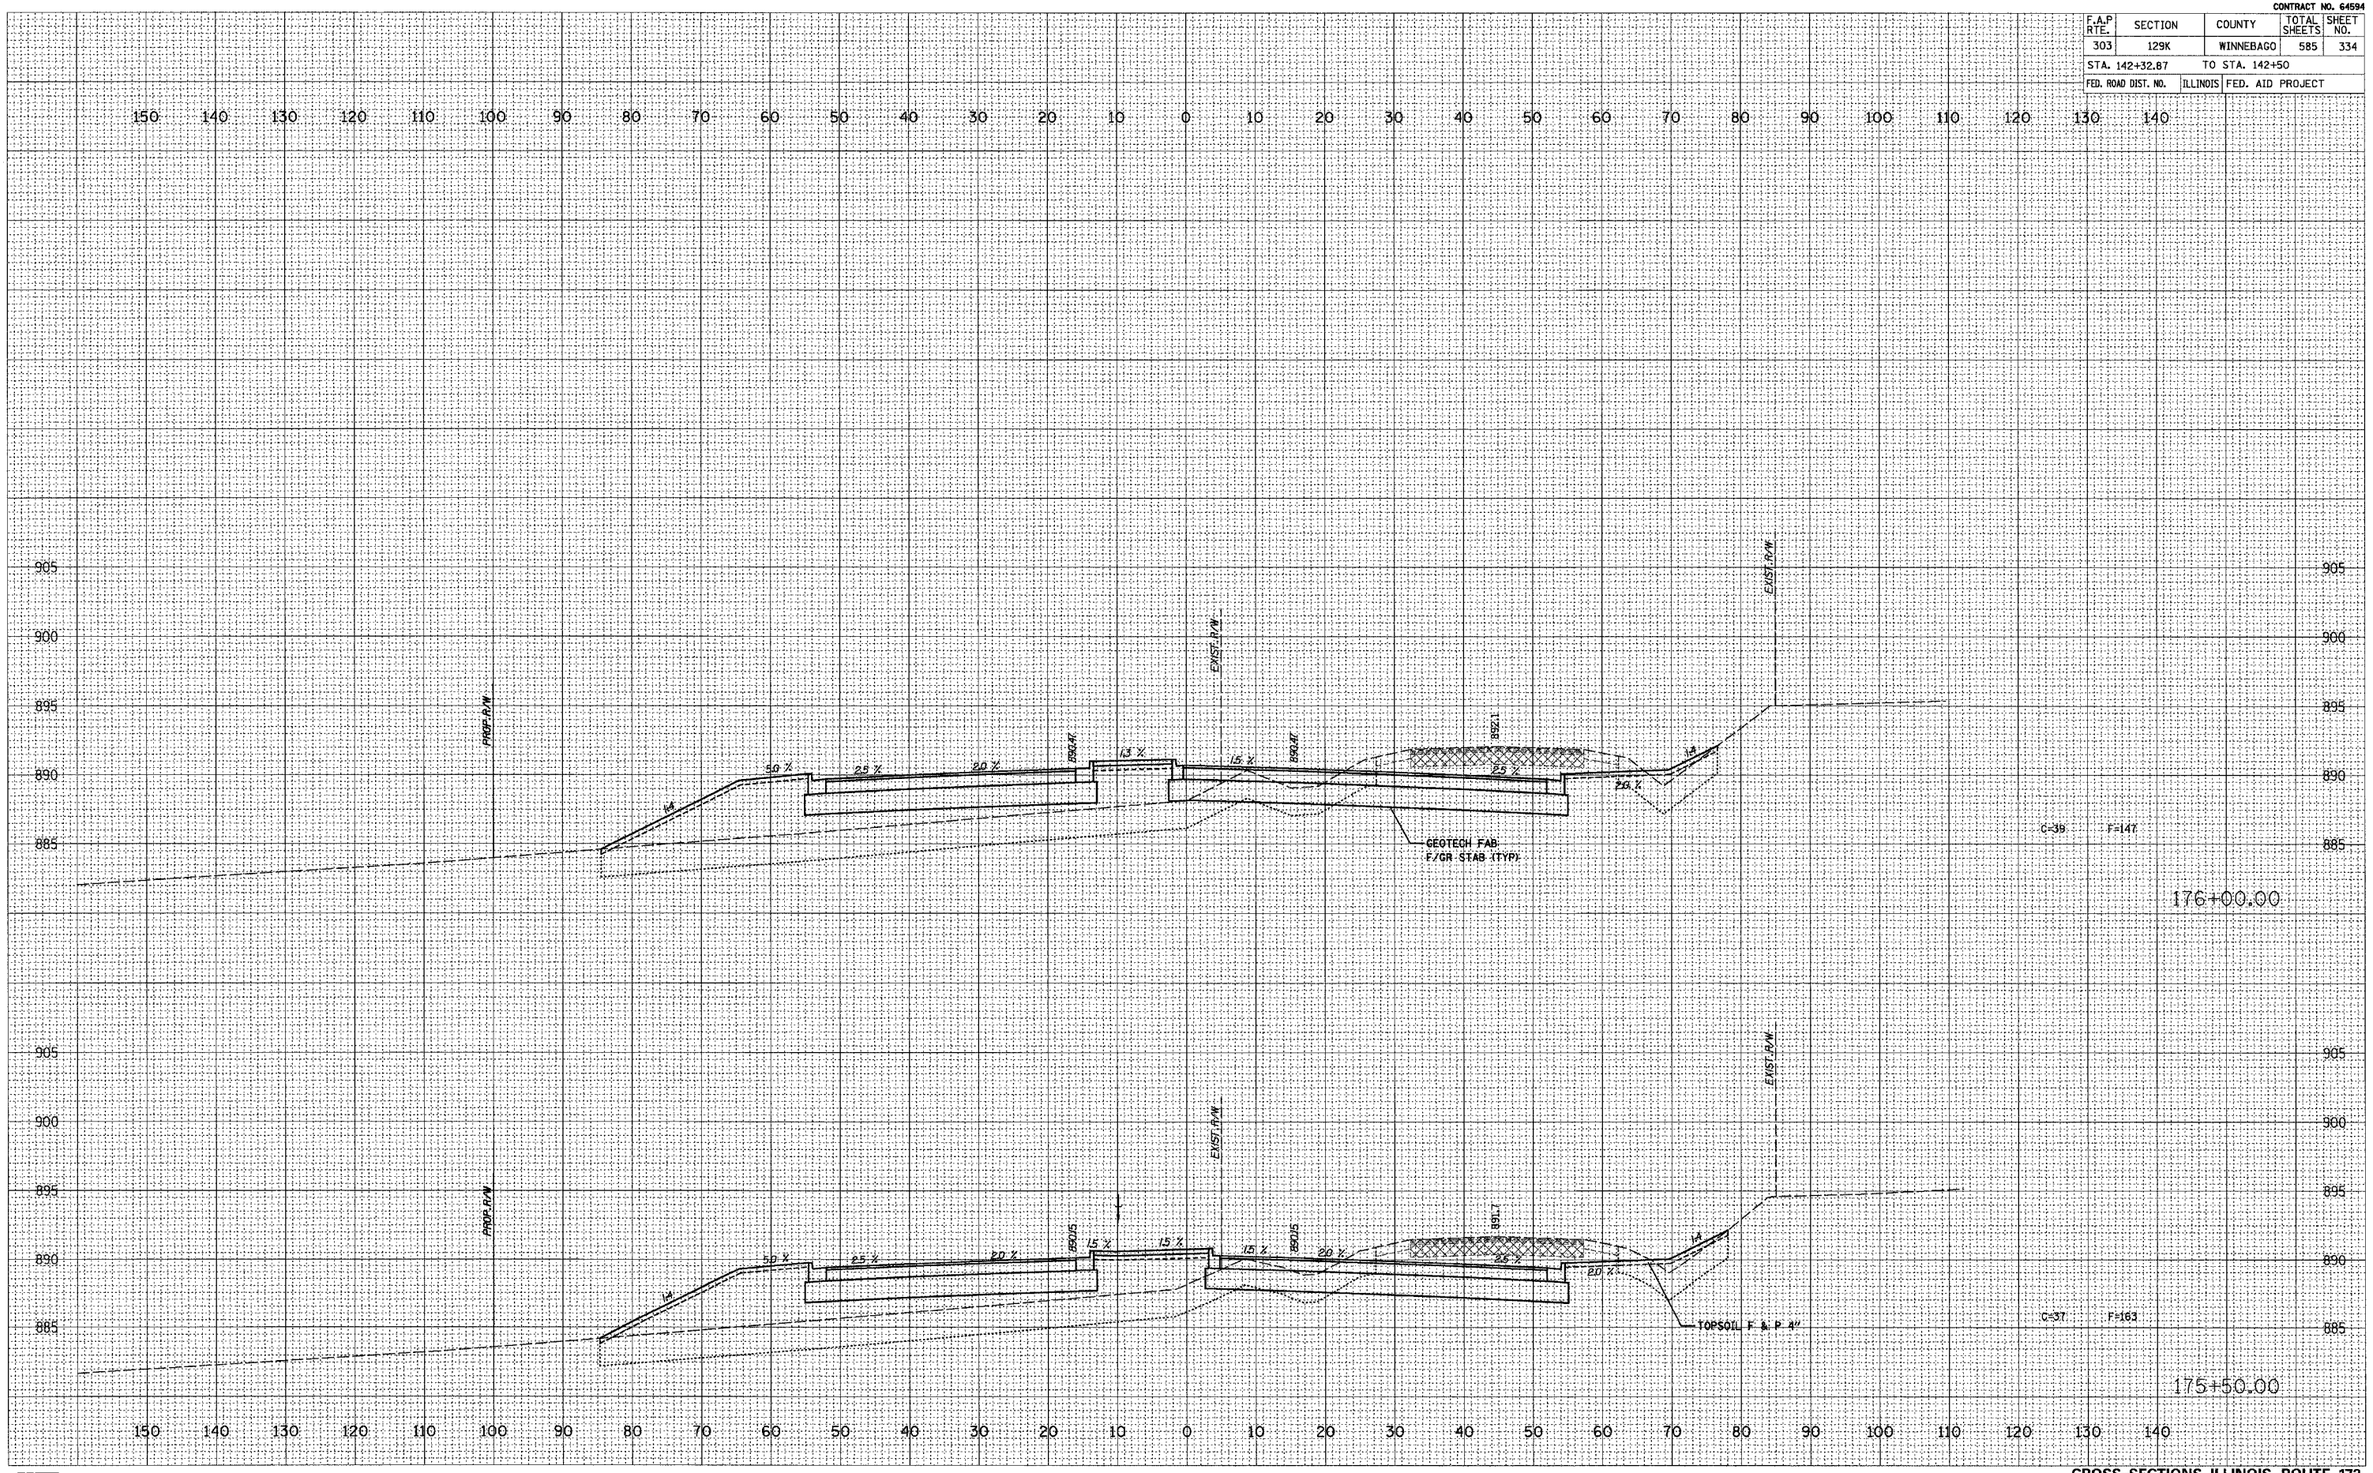

FINAL SURVEY
NOTE BOOK NO.
SURVEYED
PLOTTED
TEMPLATE
AREAS
AREAS CHECKED

ORIGINAL SURVEY
NOTE BOOK NO.
SURVEYED
PLOTTED
TEMPLATE
AREAS
AREAS CHECKED

McClure Engineering Associates, Inc.

CROSS-SECTIONS, ILLINOIS ROUTE 173,
STA. 175+50 TO STA. 176+00