CONTRACT NO. 64594

F.A.P RTE.	SECTION	COUNTY	TOTAL SHEETS	SHEET NO.
303	129K	WINNEBAGO	585	344
STA. 142+32.87	TO STA. 142+50			
FED. ROAD DIST. NO.	ILLINOIS	FED. AID PROJECT		

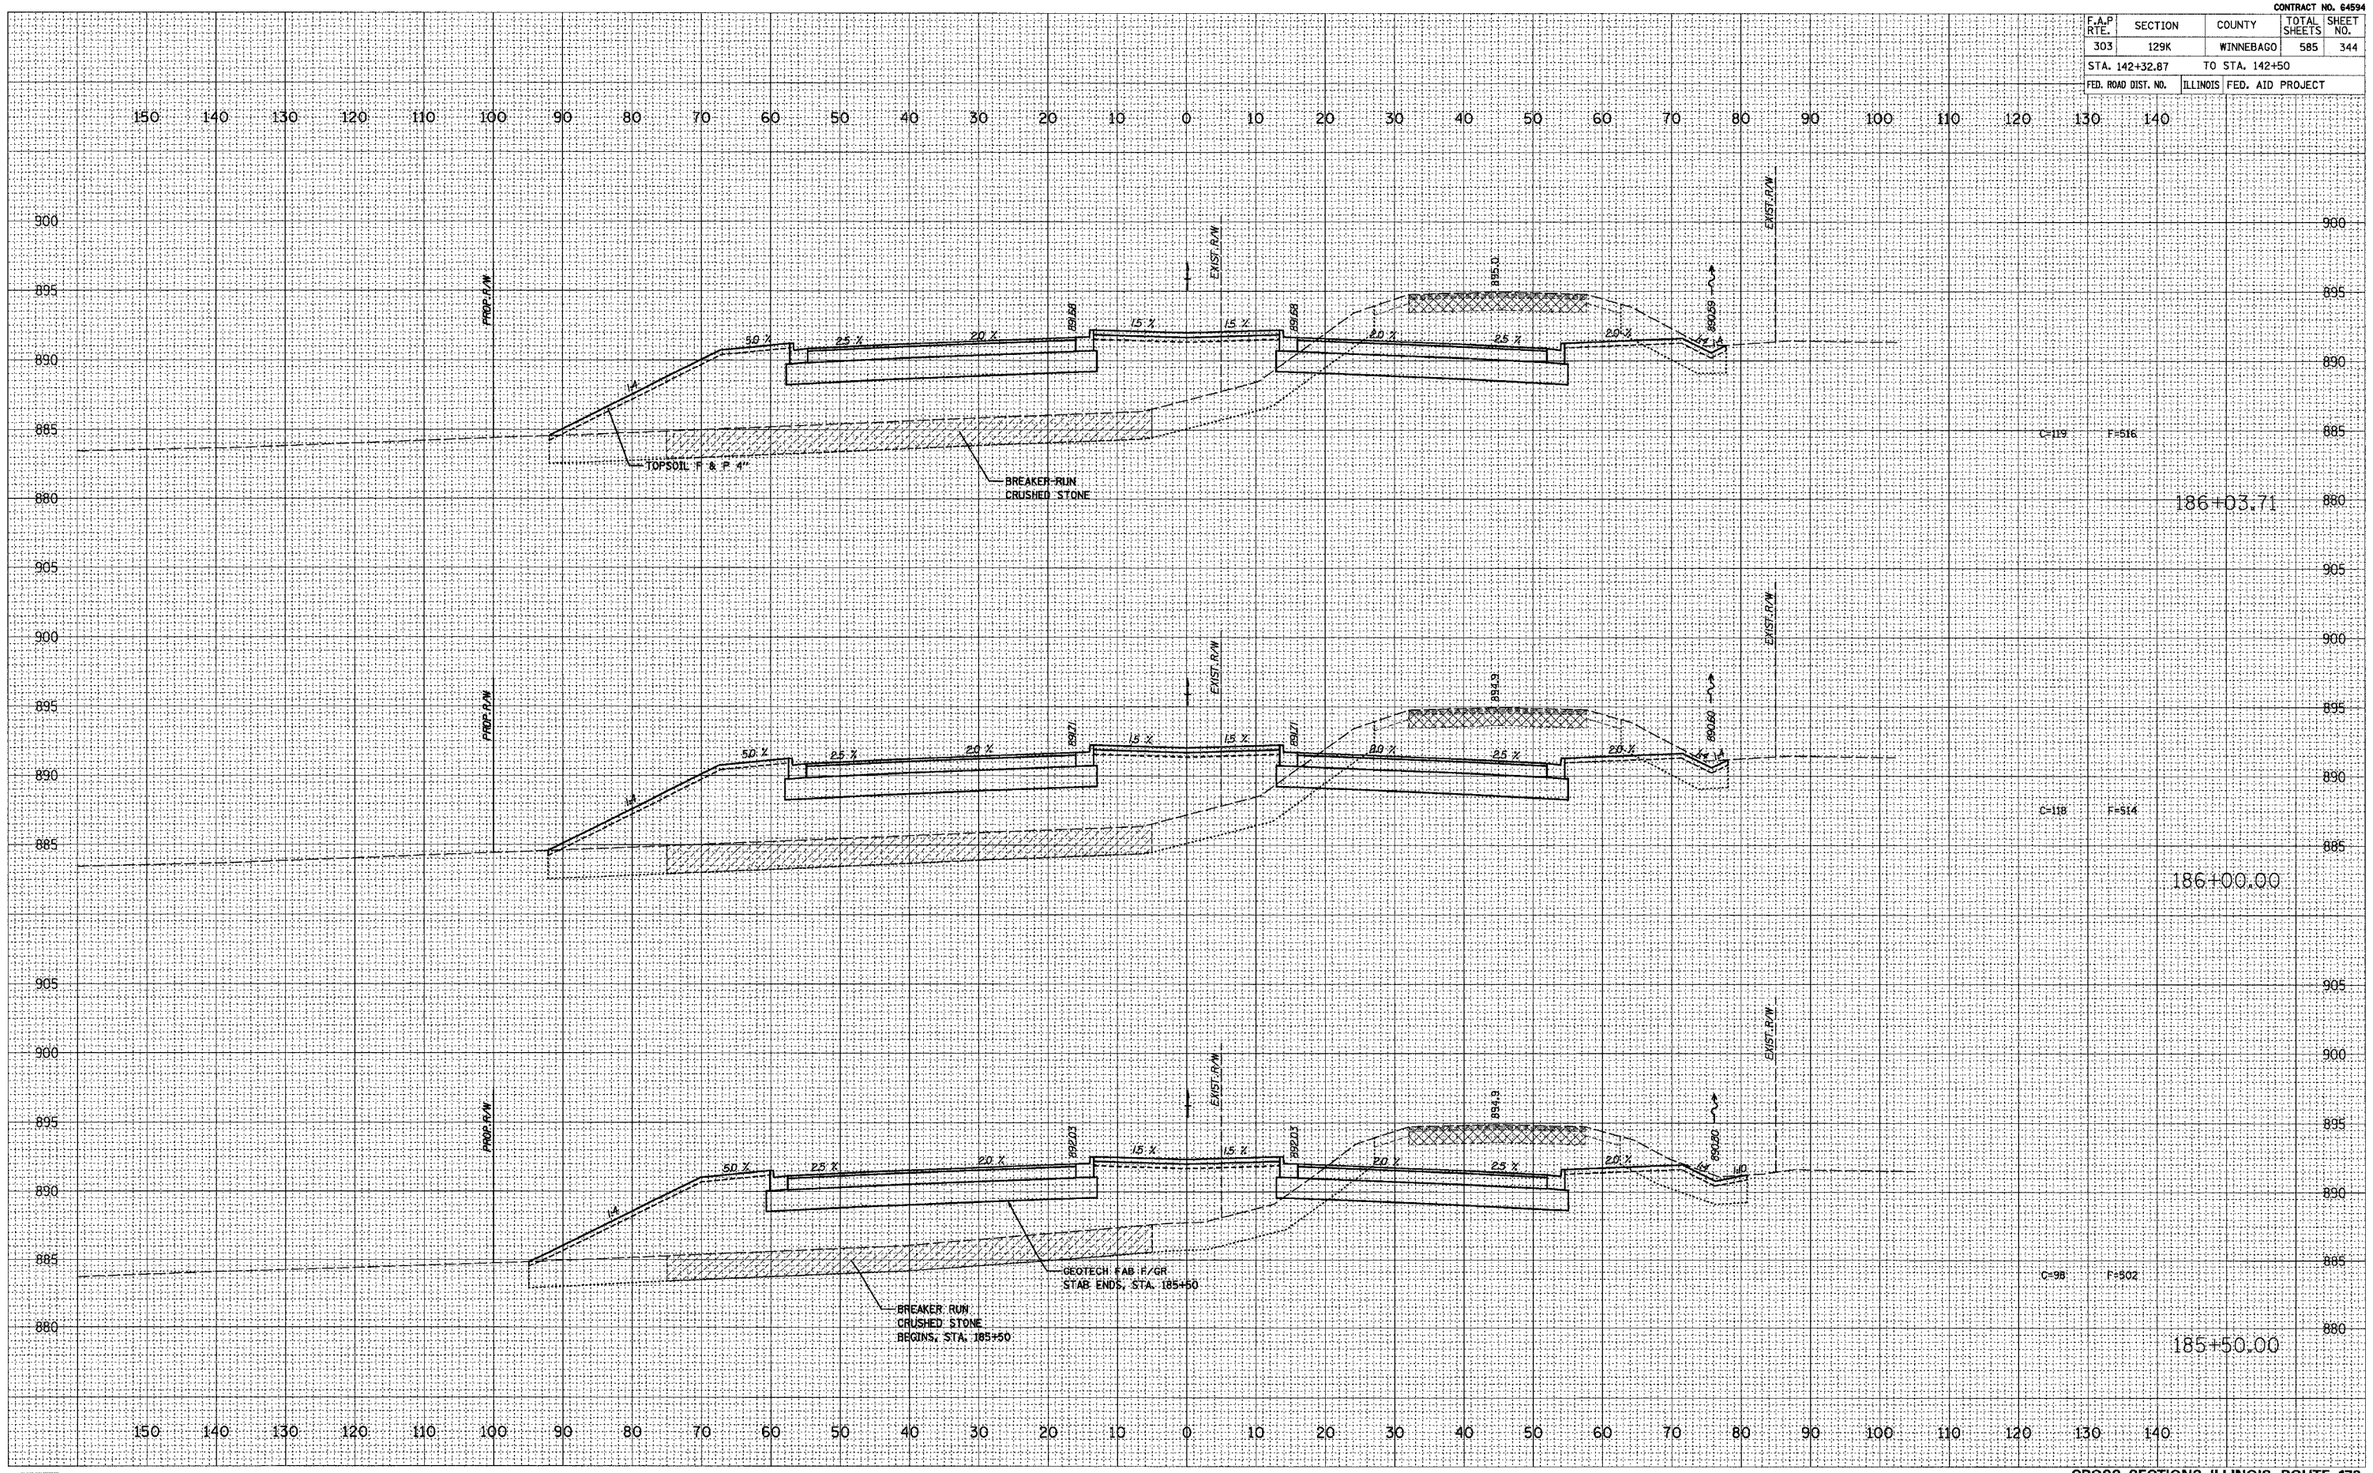

FINAL SURVEY — NO. — NOTE BOOK — SURVEYED — PLOTTED — CURVE AT — AREAS — AREAS CHECKED — UNIT C — UNIT

ORIGINAL SURVEY — NO. — NOTE BOOK — SURVEYED — PLOTTED — CURVE AT — AREAS — AREAS CHECKED — UNIT C — UNIT

McClure Engineering Associates, Inc.

CROSS-SECTIONS, ILLINOIS ROUTE 173, STA. 185+50 TO STA. 186+03.71