CONTRACT NO. 64594

F.A.P RTE.	SECTION	COUNTY	TOTAL SHEETS	SHEET NO.
303	129K	WINNEBAGO	585	357
STA. 142+32.87		TO STA. 142+50		
FED. ROAD DIST. NO.		ILLINOIS	FED. AID PROJECT	

FINAL SURVEY
NOTE BOOK
NO.
SURVEYED
PLOTTED
TYPED
AREAS
AREAS CHECKED
DATE
BY

ORIGINAL SURVEY
NOTE BOOK
NO.
SURVEYED
PLOTTED
TYPED
AREAS
AREAS CHECKED
DATE
BY

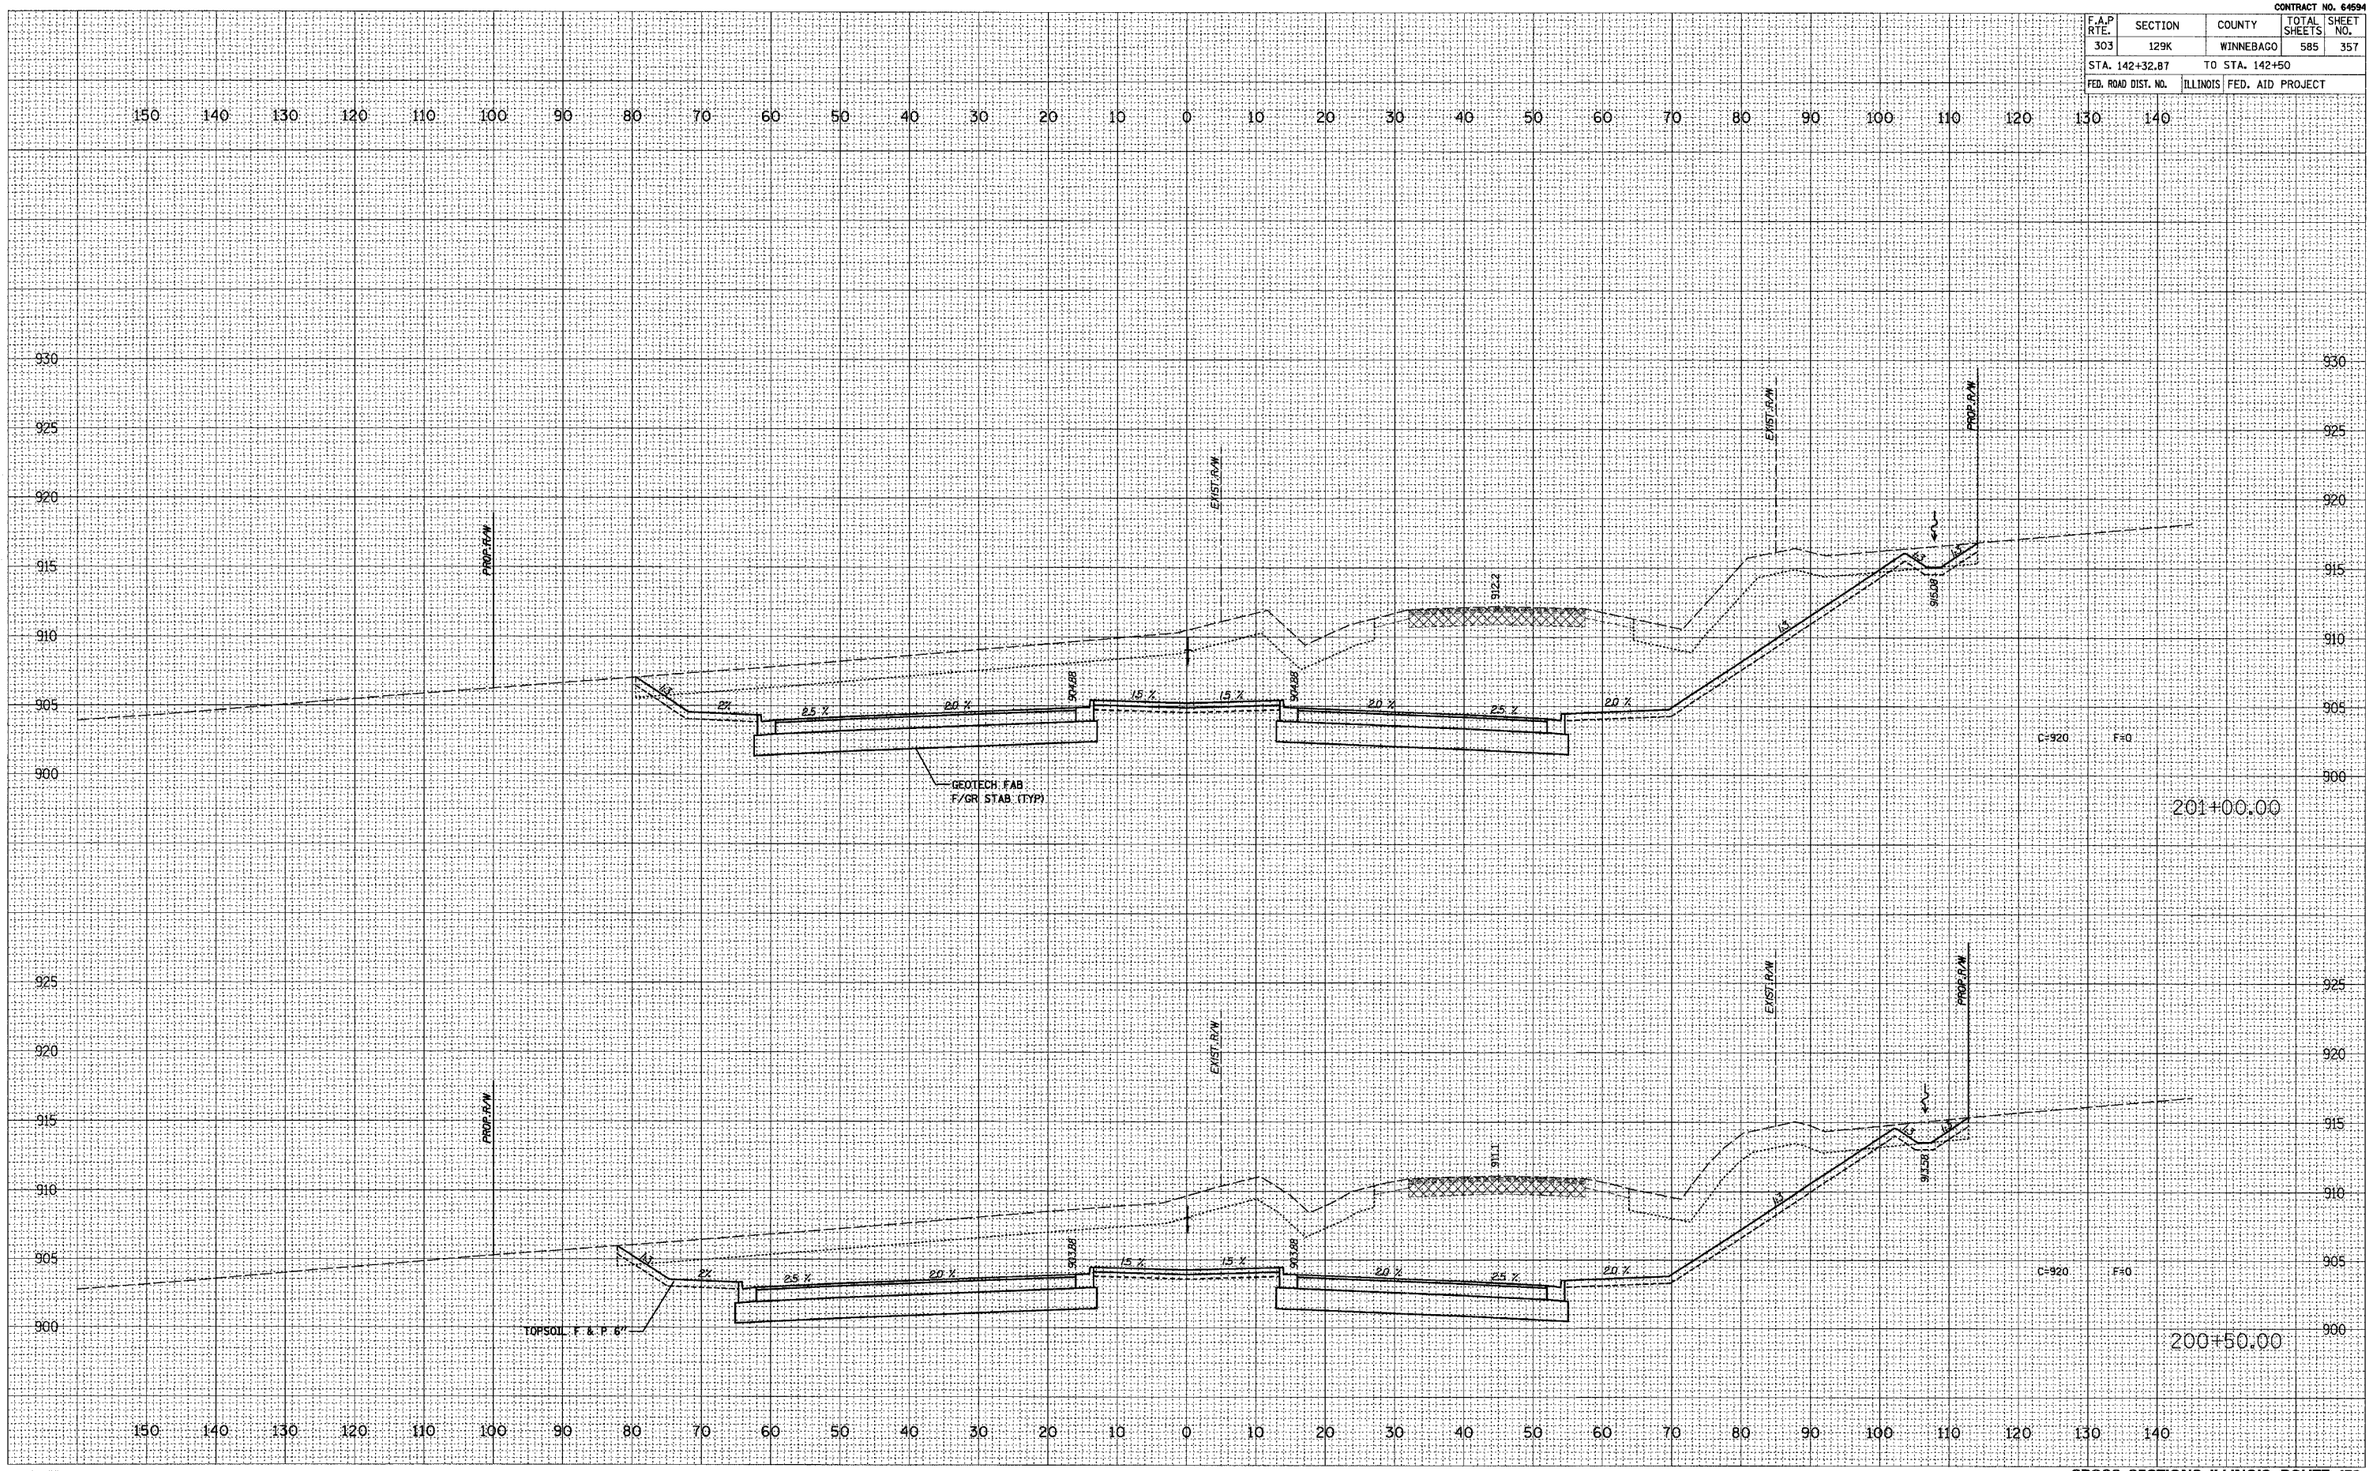

McClure Engineering Associates, Inc.

CROSS-SECTIONS, ILLINOIS ROUTE 173,
STA. 200+50 TO STA. 201+00