CONTRACT NO. 64594

F.A.P RTE.	SECTION	COUNTY	TOTAL SHEETS	SHEET NO.
303	129K	WINNEBAGO	585	366

STA. 142+32.87 TO STA. 142+50

FED. ROAD DIST. NO. | ILLINOIS | FED. AID PROJECT 1940

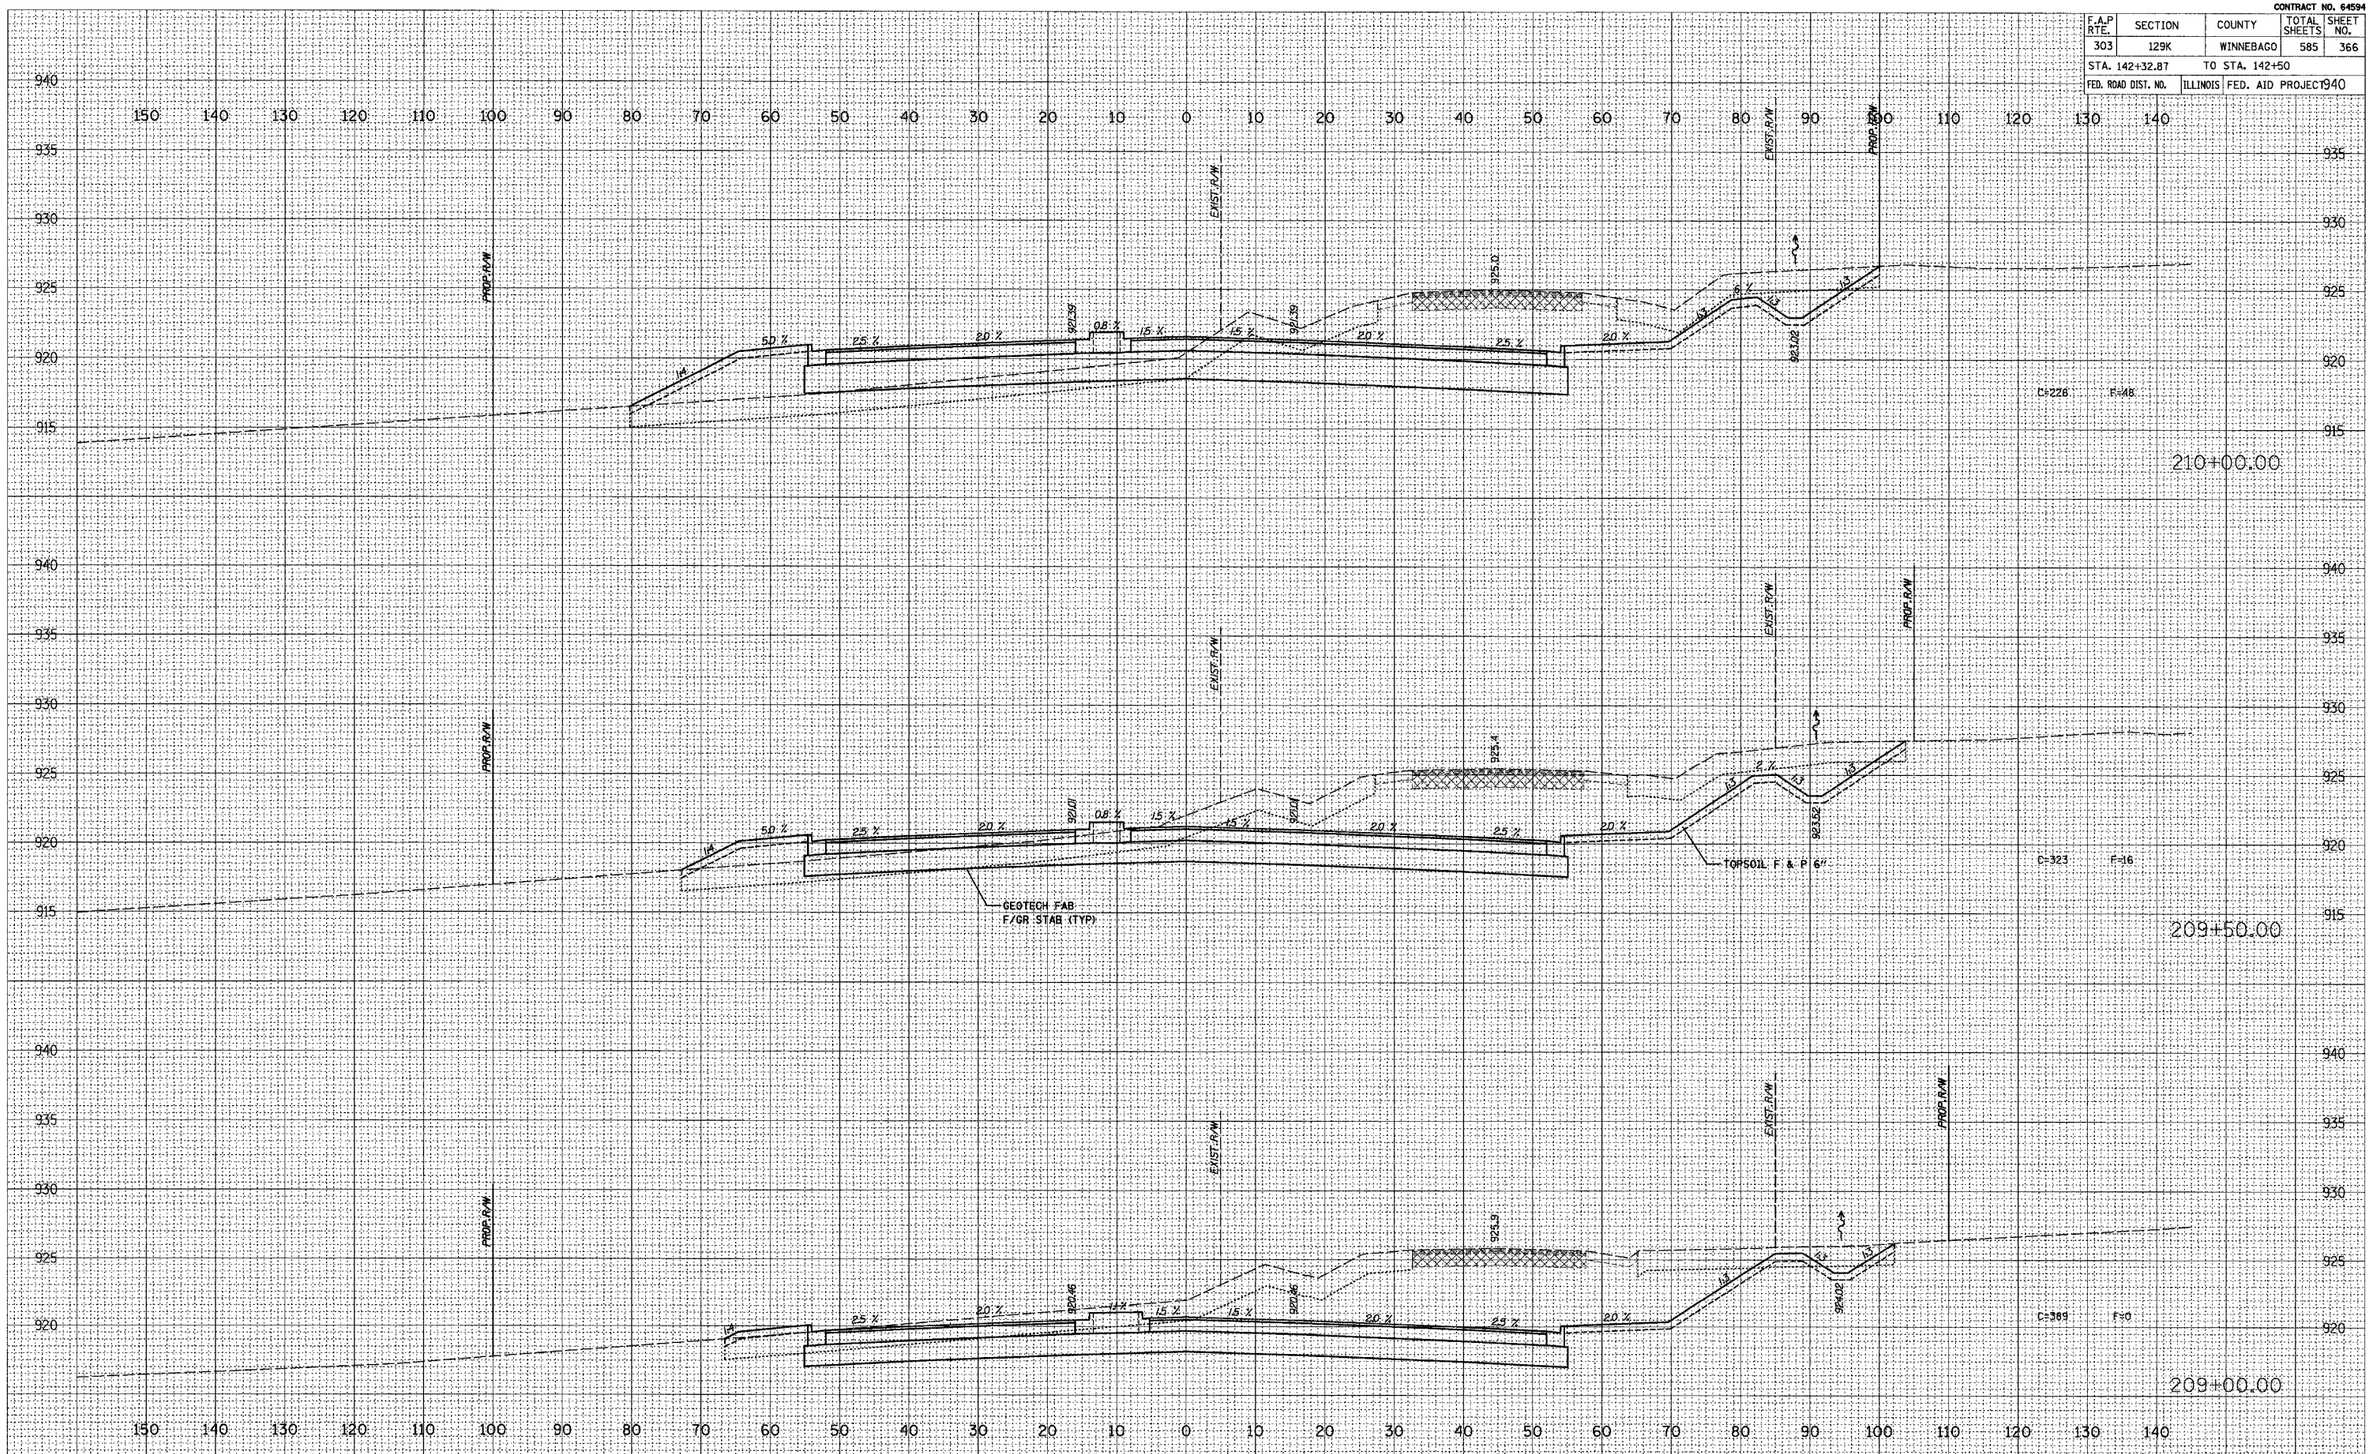

FINAL SURVEY | NOTE BOOK NO. | SURVEYED | PLOTTED | TEMPLATE | AREAS | AREAS CHECKED

ORIGINAL SURVEY | NOTE BOOK NO. | SURVEYED | PLOTTED | TEMPLATE | AREAS | AREAS CHECKED

McClure Engineering Associates, Inc.

CROSS-SECTIONS, ILLINOIS ROUTE 173,
STA. 209+00 TO STA. 210+00