CONTRACT NO. 64594

F.A.P RTE.	SECTION	COUNTY	TOTAL SHEETS	SHEET NO.
303	129K	WINNEBAGO	585	395
STA. 423+50.00	TO STA. 424+50.00			
FED. ROAD DIST. NO.	ILLINOIS	FED. AID PROJECT		

FINAL SURVEY NOTE BOOK — SURVEYED — PLOTTED — TEMPLATE — AREAS — AREAS CHECKED — DATE — NO. — BY

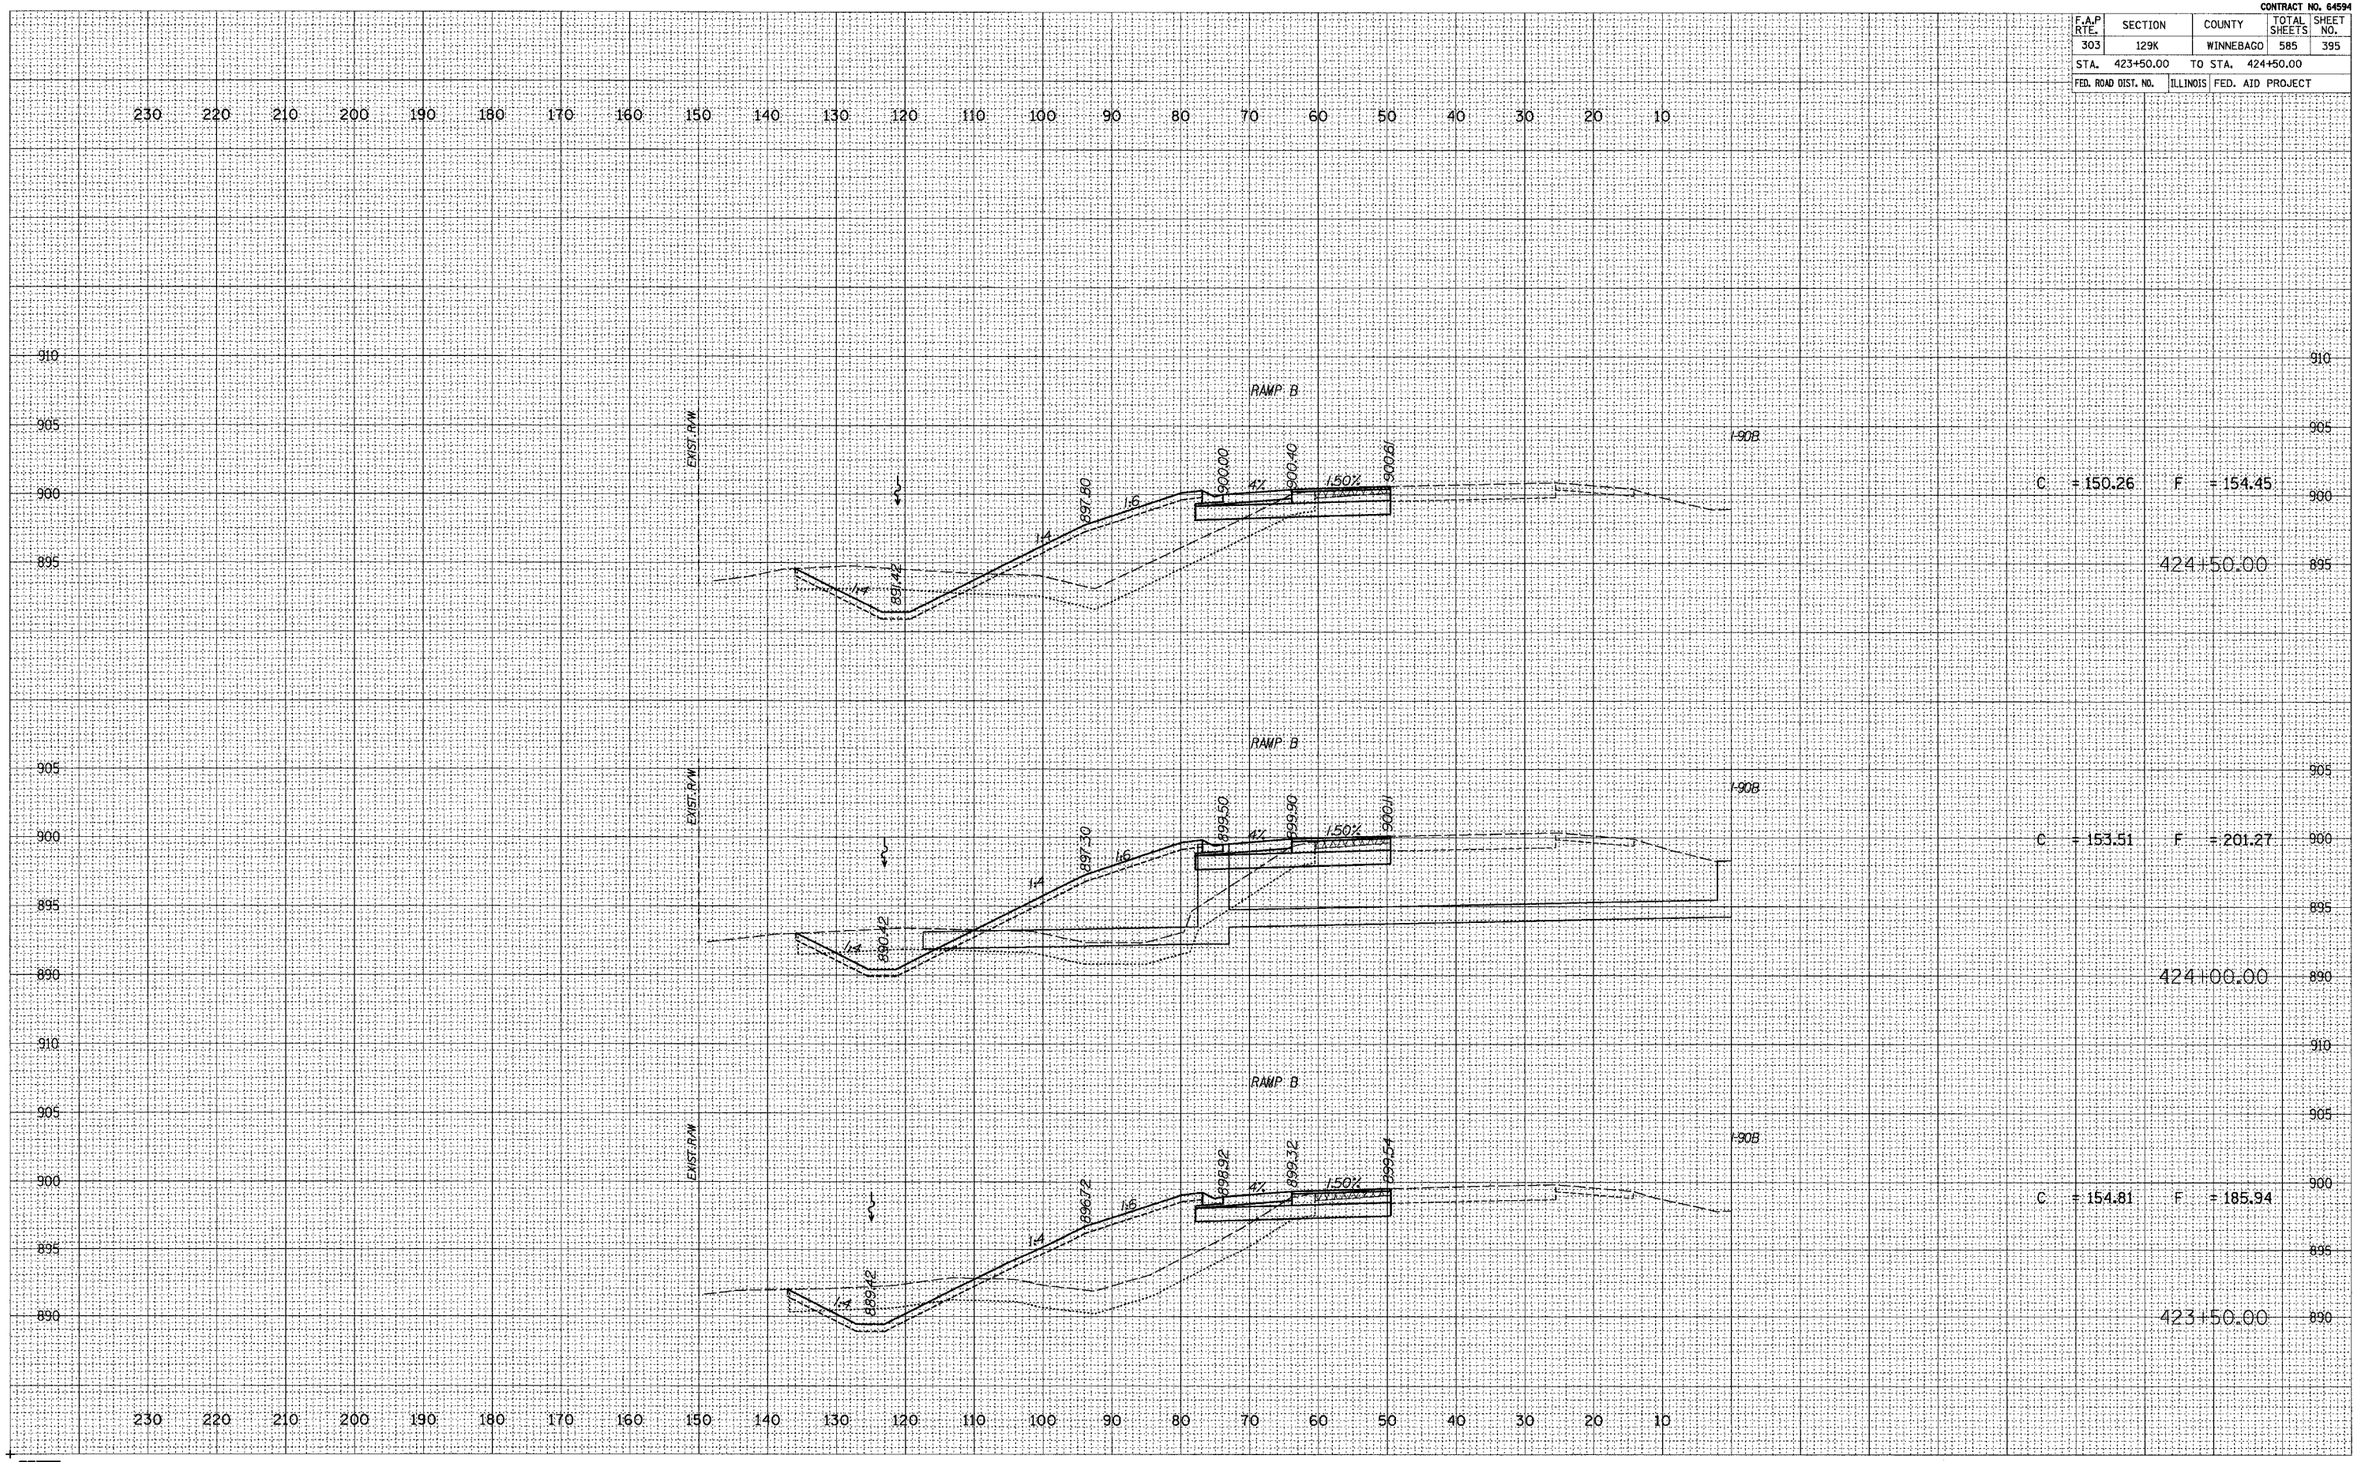

ORIGINAL SURVEY — SURVEYED — PLOTTED — TEMPLATE — AREAS — AREAS CHECKED — DATE — NO. — BY

McClure Engineering Associates, Inc.

CROSS-SECTIONS, INTERSTATE 90 SB,
STA. 423+50.00 TO STA. 424+50.00