CONTRACT NO. 64594

F.A.P RTE.	SECTION	COUNTY	TOTAL SHEETS	SHEET NO.
303	129K	WINNEBAGO	585	461
STA. 809+00.00		TO STA. 809+50.00		
FED. ROAD DIST. NO.	ILLINOIS	FED. AID PROJECT		

FINAL SURVEY NOTE BOOK | SURVEYED | PLOTTED | TYPING DATE | AREAS | AREAS CHECKED | DATE | BY

ORIGINAL SURVEY NOTE BOOK | SURVEYED | PLOTTED | TYPING DATE | AREAS | AREAS CHECKED | DATE | BY

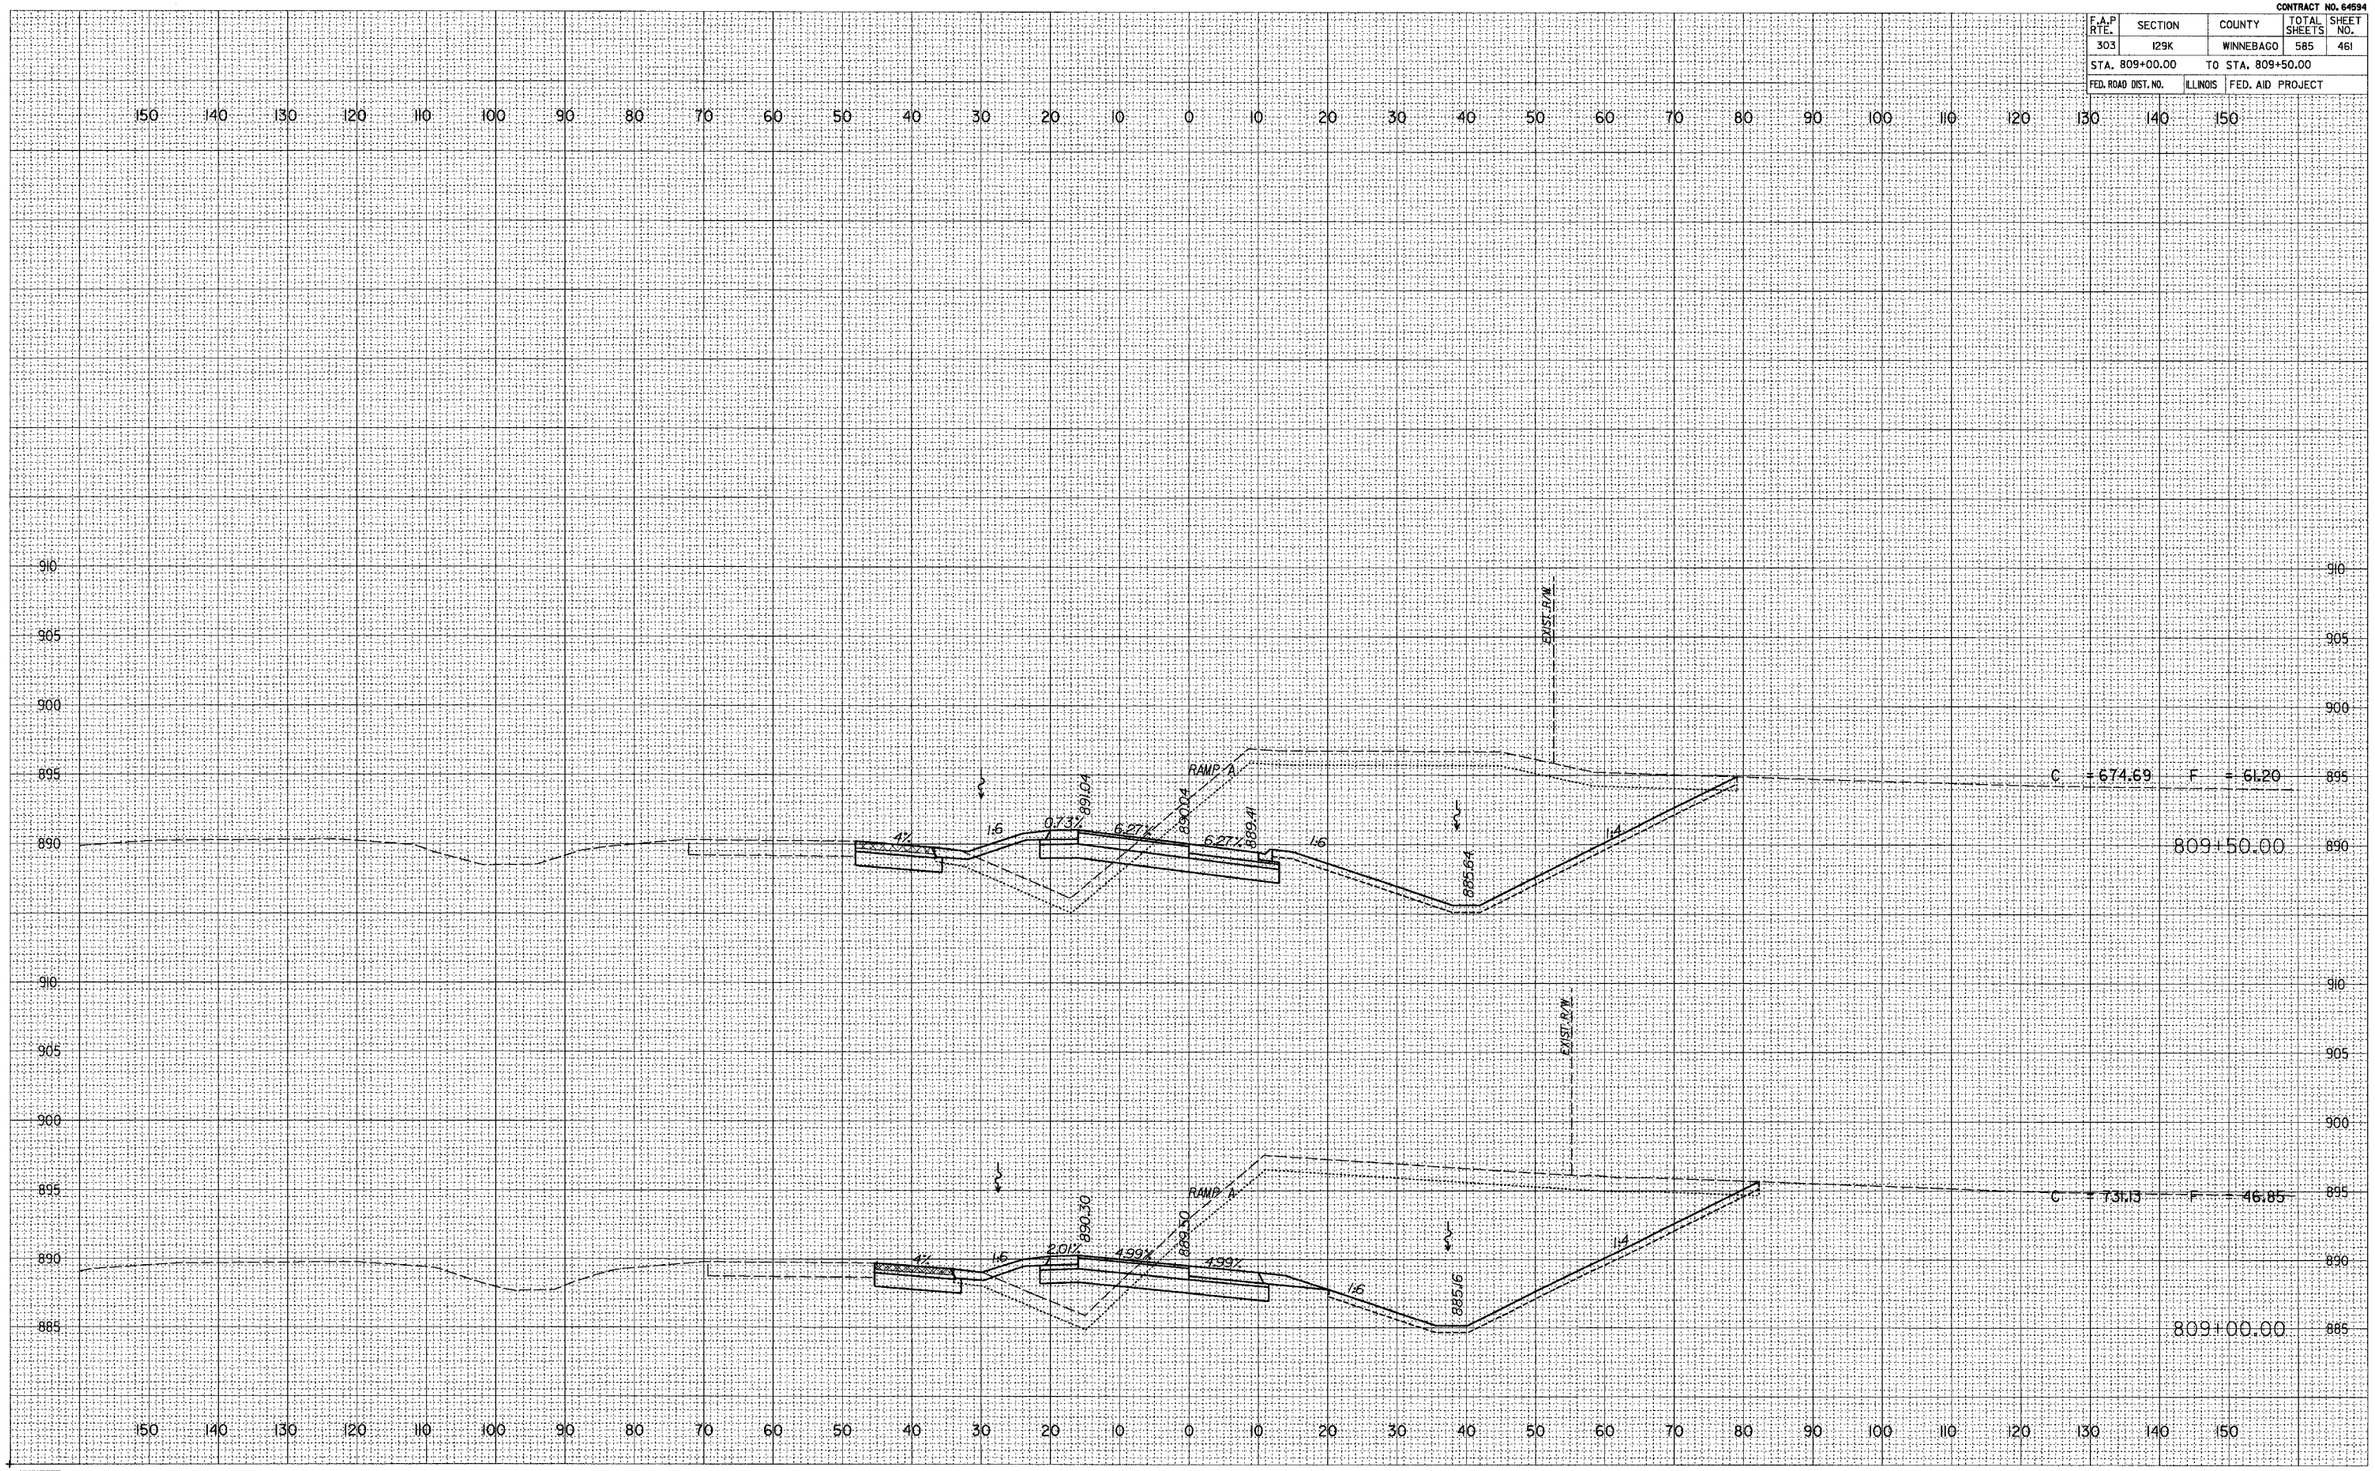

McClure Engineering Associates, Inc.

CROSS-SECTIONS, RAMP A,
STA. 809+00.00 TO STA. 809+50.00