CONTRACT NO. 64594

F.A.P RTE.	SECTION	COUNTY	TOTAL SHEETS	SHEET NO.
303	129K	WINNEBAGO	585	468
STA. 818+50.00		TO STA. 819+00.00		
FED. ROAD DIST. NO.	ILLINOIS	FED. AID PROJECT		

FINAL SURVEY
SURVEYED
PLOTTED
TOPO DATE
NOTE BOOK
NO.
JAN. '15
AREAS
AREAS CHECKED

ORIGINAL SURVEY
SURVEYED
PLOTTED
TOPO DATE
NOTE BOOK
NO.
JAN. '15
AREAS
AREAS CHECKED

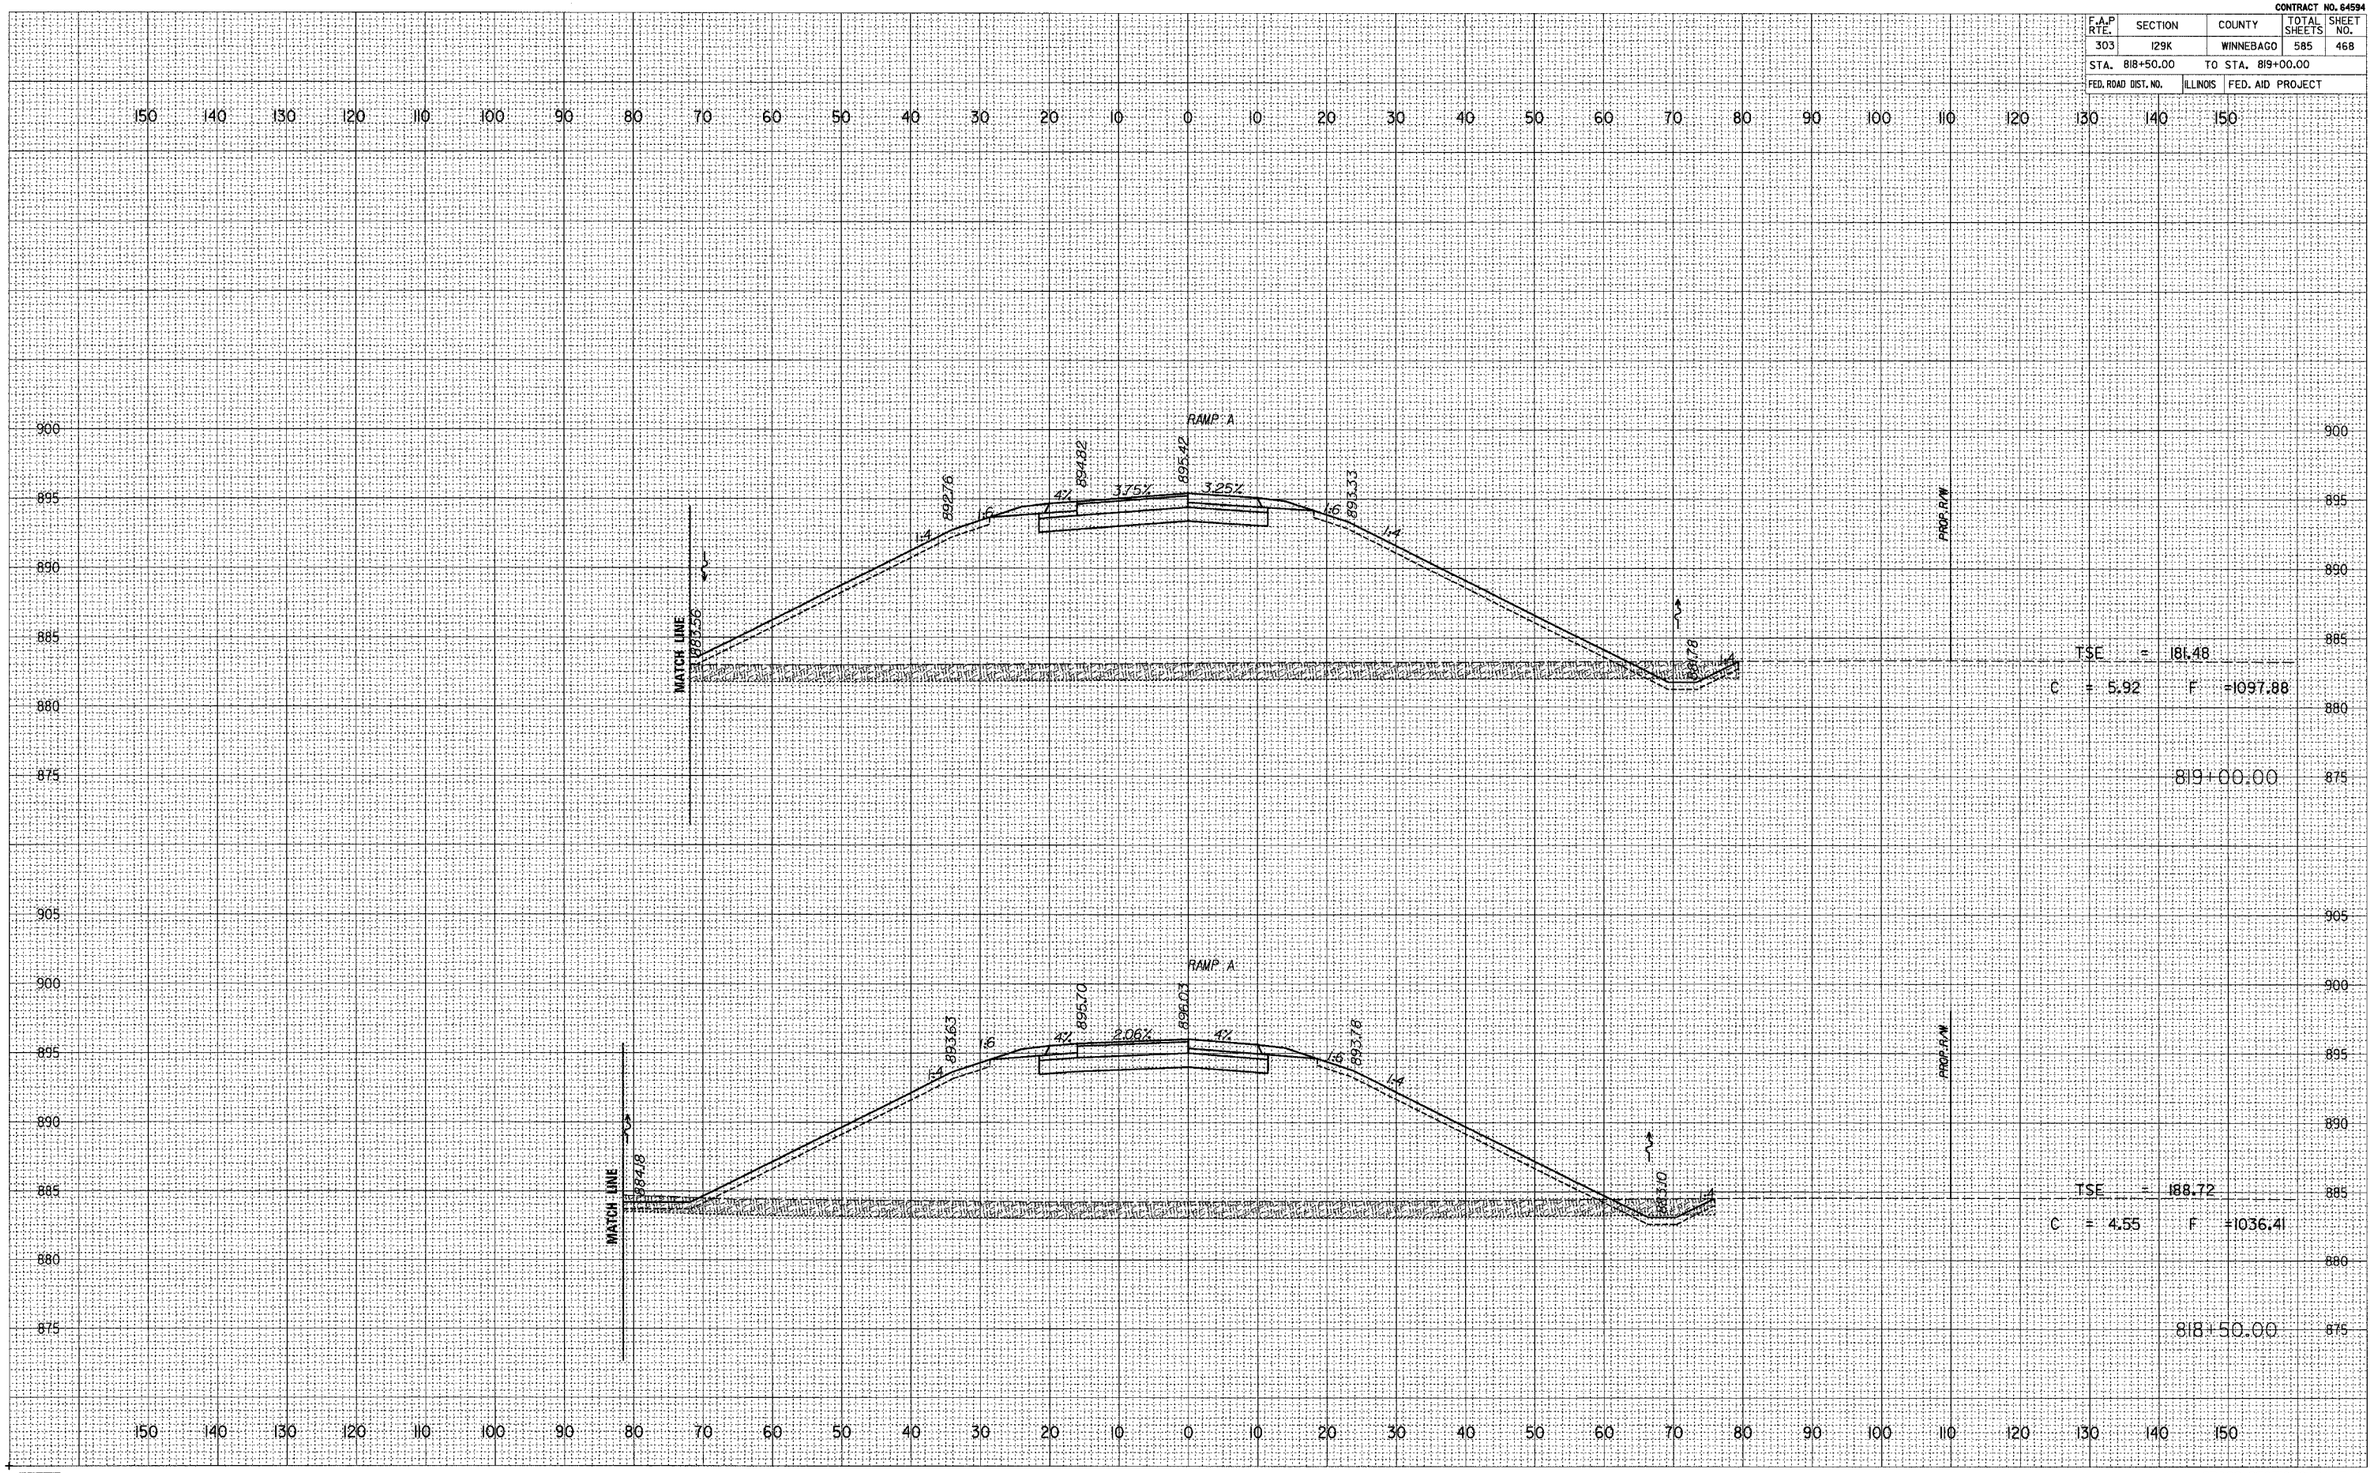

McClure Engineering Associates, Inc.

CROSS-SECTIONS, RAMP A,
STA. 818+50.00 TO STA. 819+00.00