CONTRACT NO. 64594

F.A.P RTE.	SECTION	COUNTY	TOTAL SHEETS	SHEET NO.
303	129K	WINNEBAGO	585	470

STA. 820+50.00 TO STA. 821+00.00

FED. ROAD DIST. NO. | ILLINOIS | FED. AID PROJECT

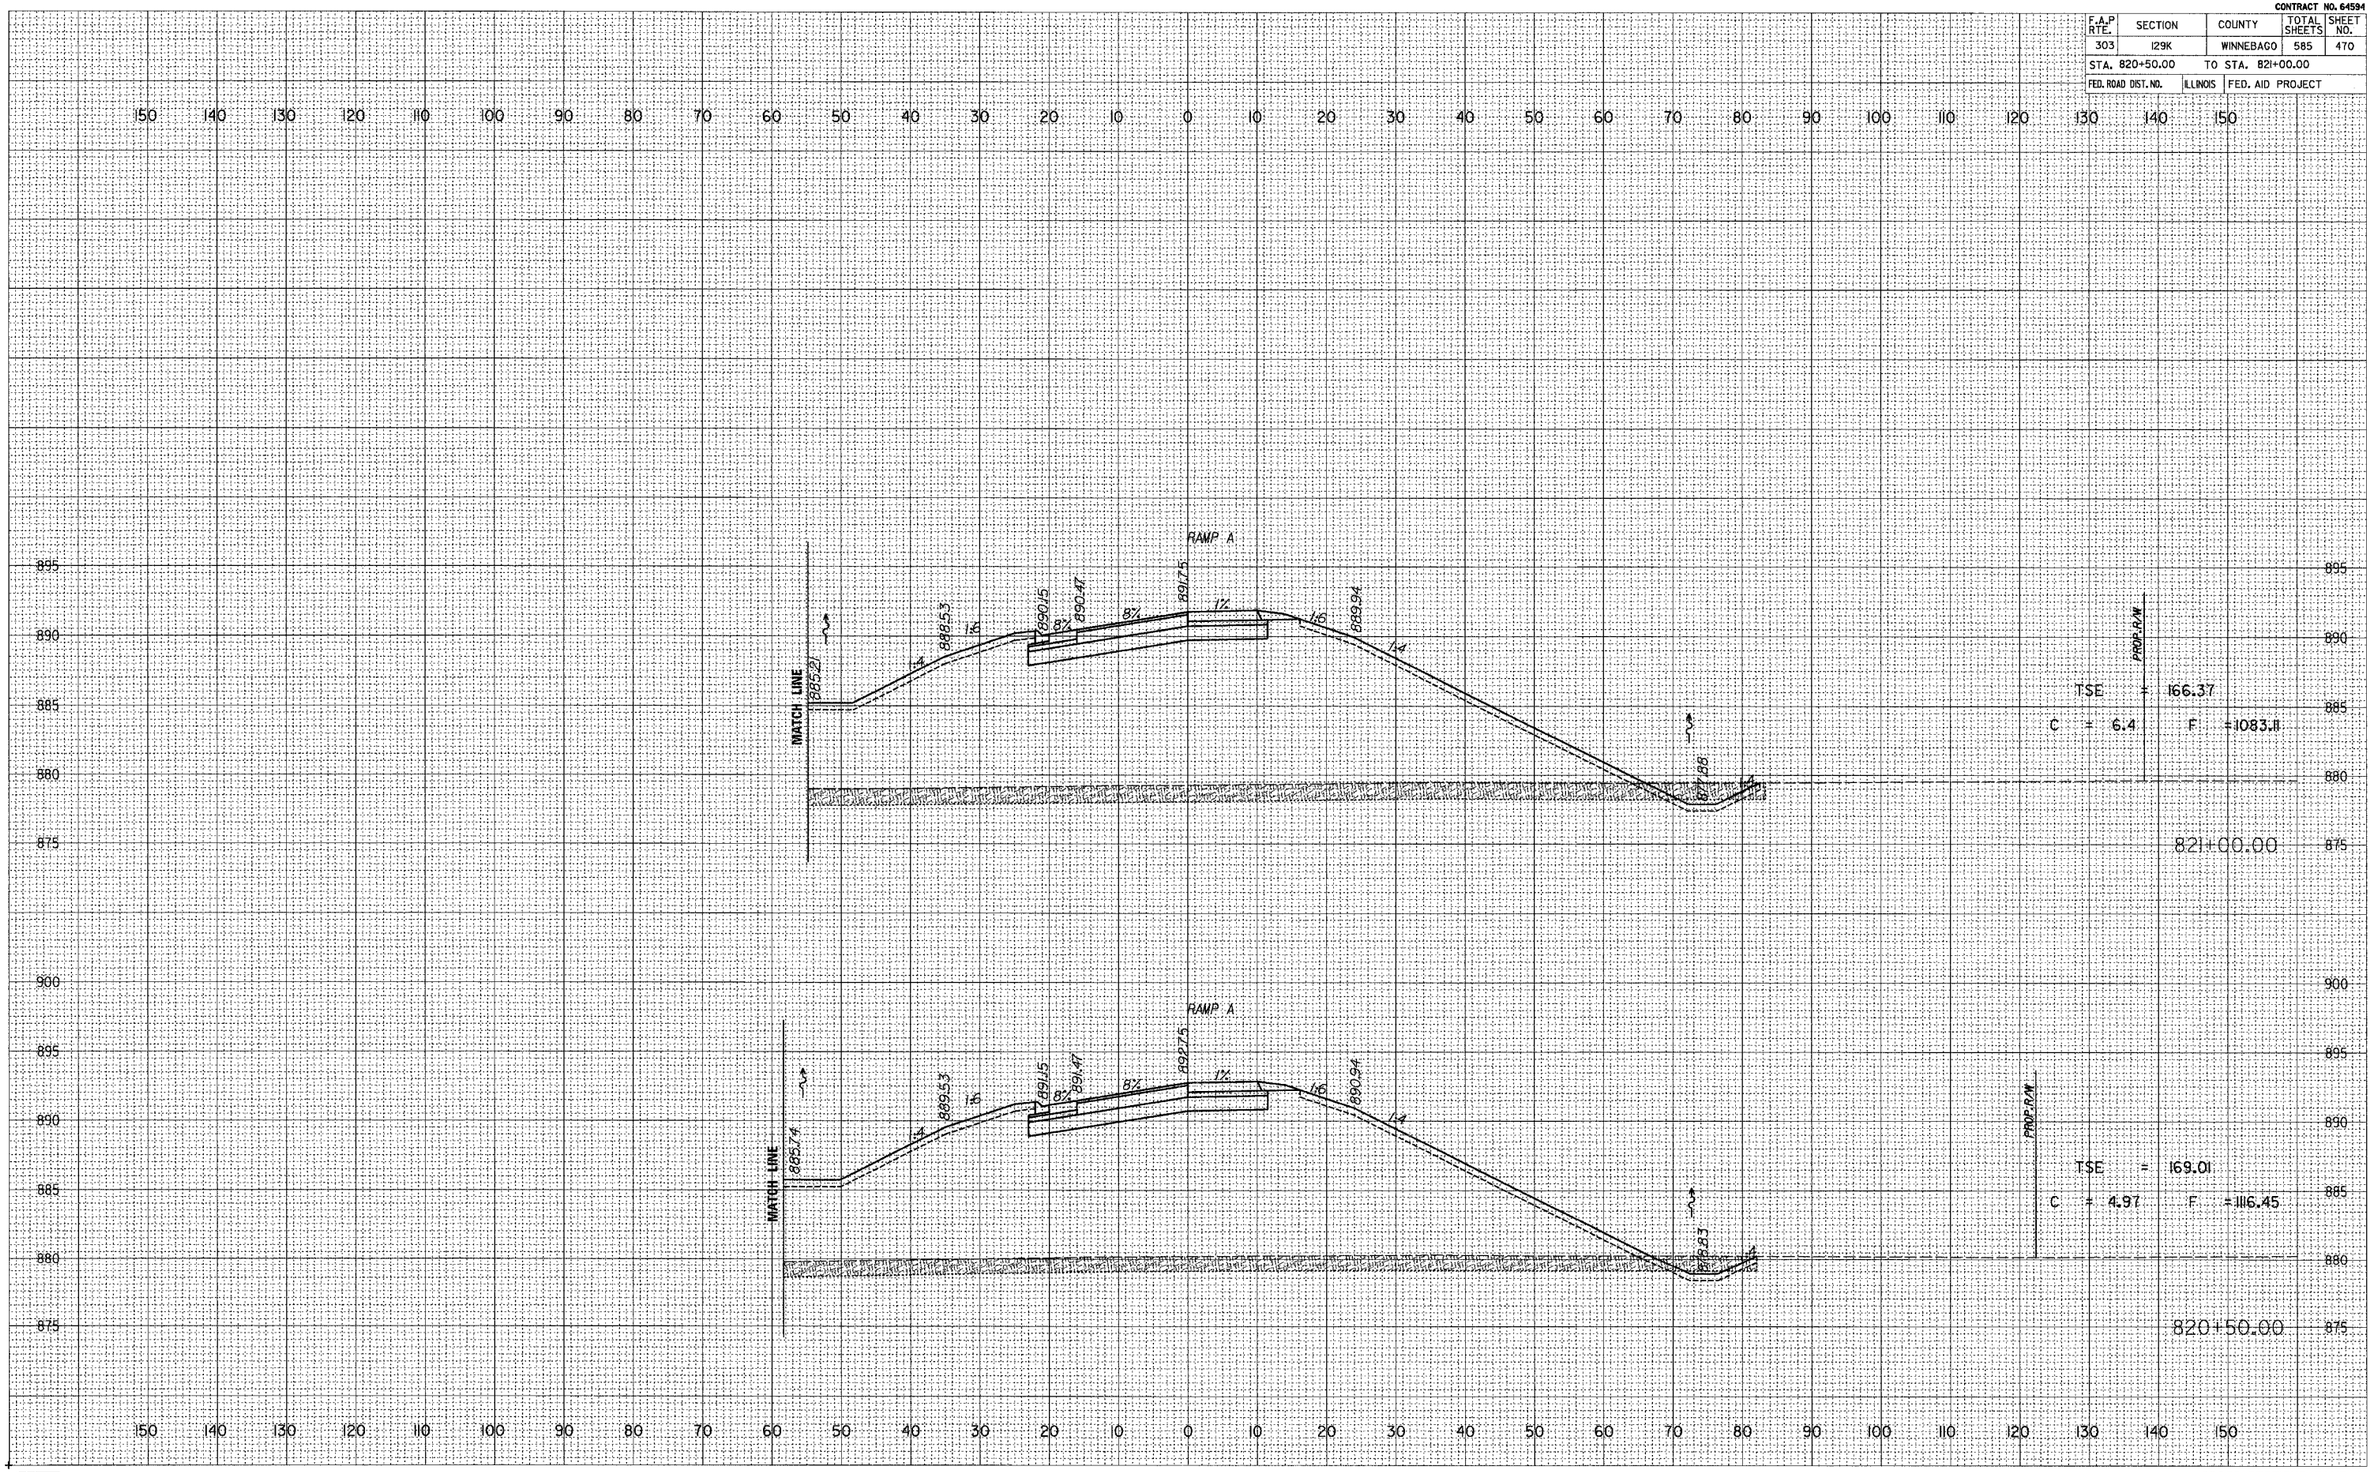

FINAL SURVEY | NOTE BOOK NO. | SURVEYED | PLOTTED | TEMPLATE | AREAS | AREAS CHECKED | DATE

ORIGINAL SURVEY | NOTE BOOK NO. | SURVEYED | PLOTTED | TEMPLATE | AREAS | AREAS CHECKED | DATE

McClure Engineering Associates, Inc.

CROSS-SECTIONS, RAMP A,
STA. 820+50.00 TO STA. 821+00.00