CONTRACT NO. 64594

F.A.P RTE.	SECTION	COUNTY	TOTAL SHEETS	SHEET NO.
303	129K	WINNEBAGO	585	489
STA. 5010+00.00		TO STA. 5011+00.00		
FED. ROAD DIST. NO.		ILLINOIS	FED. AID PROJECT	

FINAL SURVEY	
NOTE BOOK	
NO.	

SURVEYED	
PLOTTED	
TYPING	
AREAS	
AREAS CHECKED	

ORIGINAL SURVEY	
NOTE BOOK	
NO.	

SURVEYED	
PLOTTED	
TYPING	
AREAS	
AREAS CHECKED	

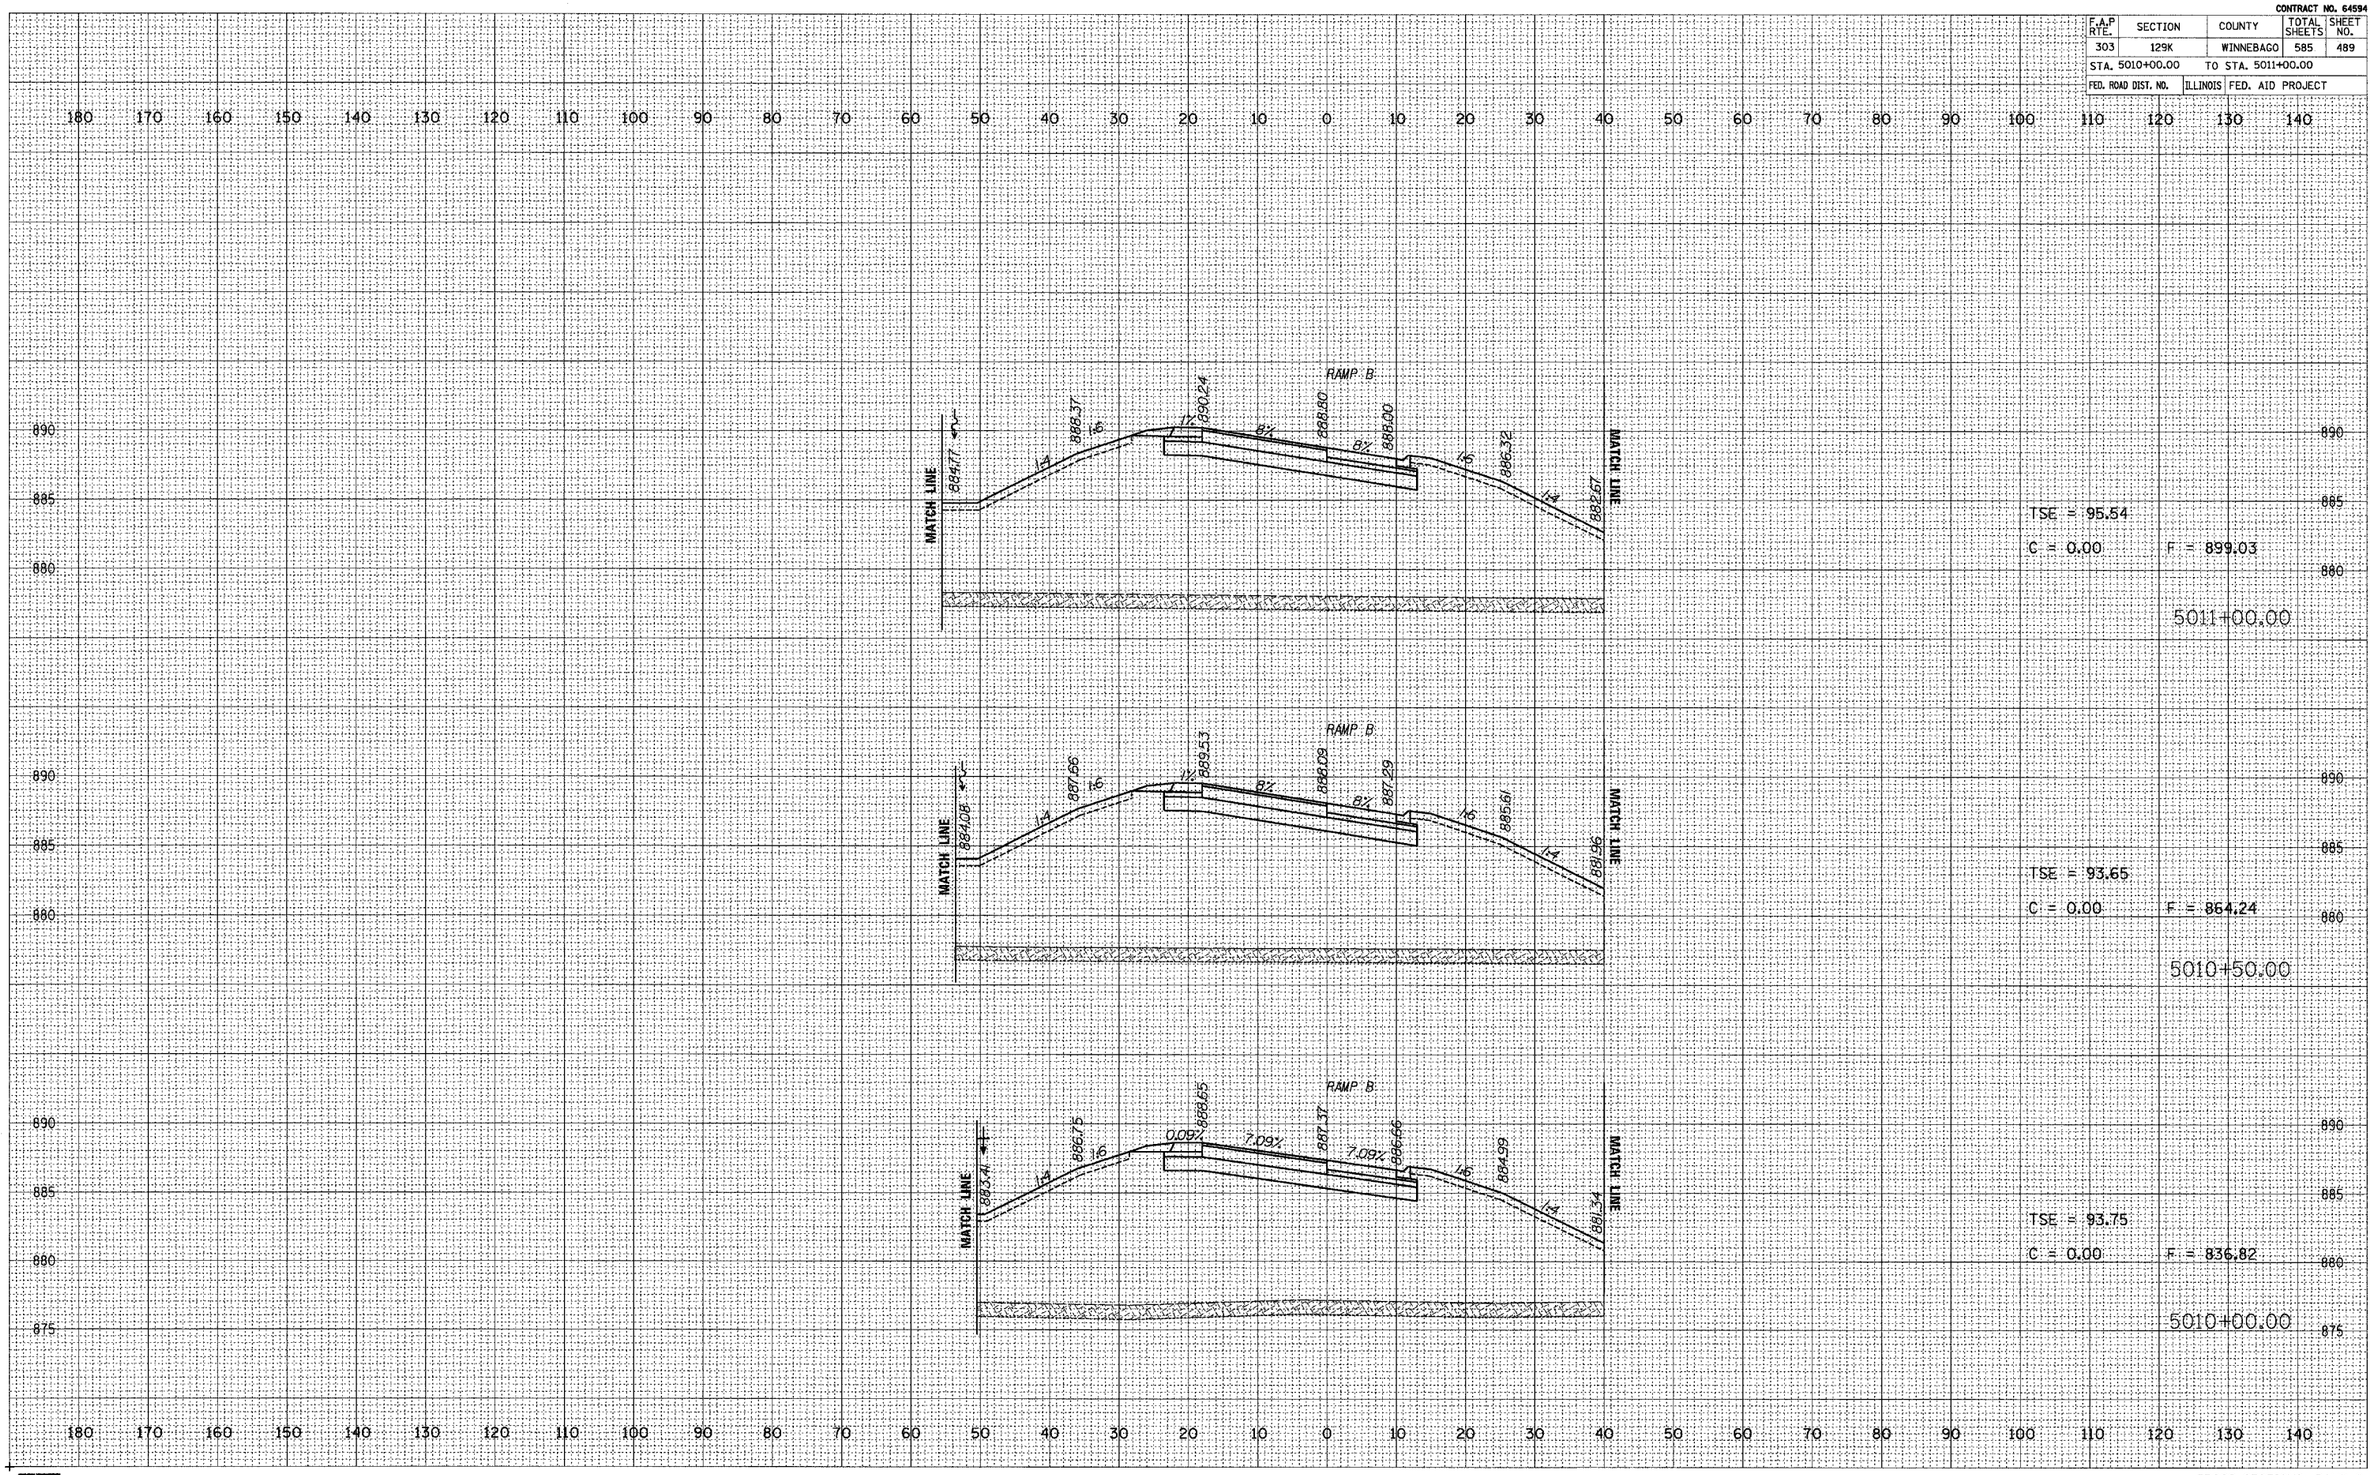

McClure Engineering Associates, Inc.

CROSS-SECTIONS, RAMP B,
STA. 5010+00.00 TO STA. 5011+00.00