PLOT DATE = $DATE$
FILE NAME = $FILEL$
PLOT SCALE = $SCALE$
REFERENCE = REF

ORIGINAL SURVEY		BY	DATE
NOTE BOOK	SURVEYED		
	PLOTTED		
	TEMPLATE		
	AREAS		
NO.	AREAS CHECKED		

FINAL SURVEY		BY	DATE
NOTE BOOK	SURVEYED		
	PLOTTED		
	TEMPLATE		
	AREAS		
NO.	AREAS CHECKED		

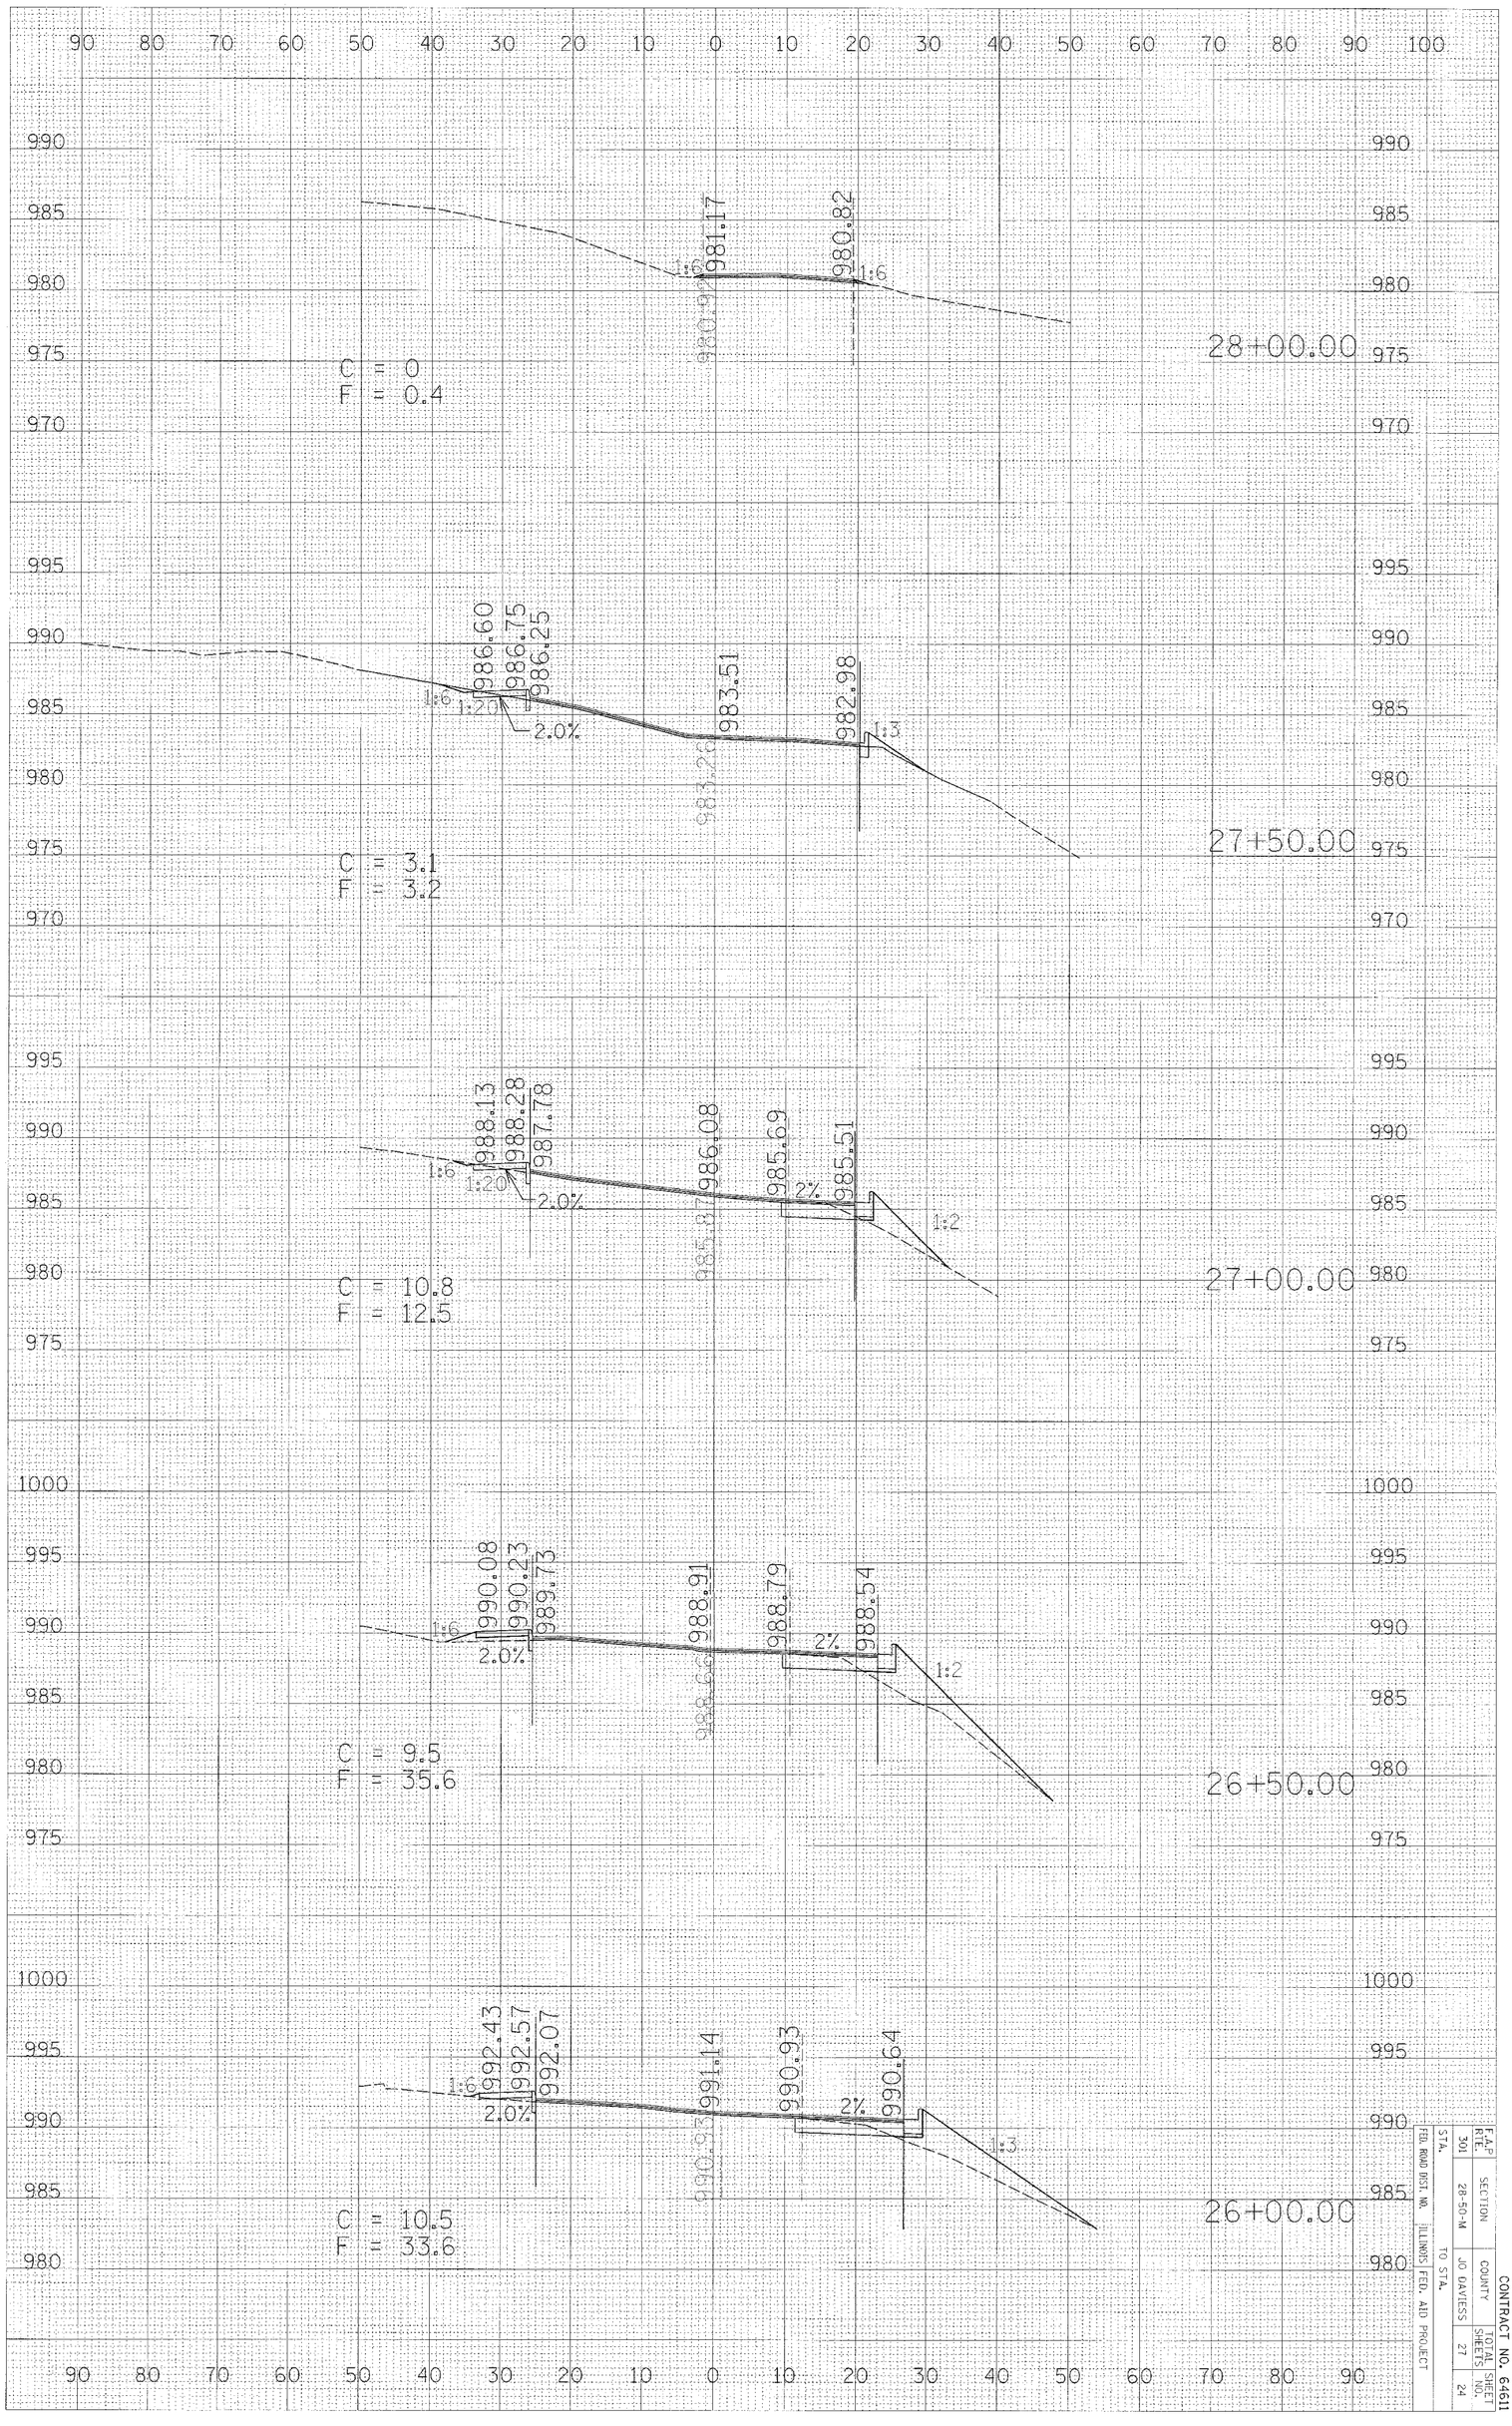

FED. ROAD DIST. NO.	ILLINOIS FED. AID PROJECT						
STA.	TO STA.	COUNTY	TOTAL SHEETS	SHEET NO.	SECTION	FAP RTE.	CONTRACT NO. 64611
28-50-M		JO DAVIESS	27	24		301	