FAP ROUTE	SECTION	COUNTY	TOTAL SHEETS	SHEET NO
599	42MFT-BR	ROCK ISLAND	90	21
STA. 404+30		TO STA. 411+46		
EXISTING CONDITIONS:				

CONTRACT 64641

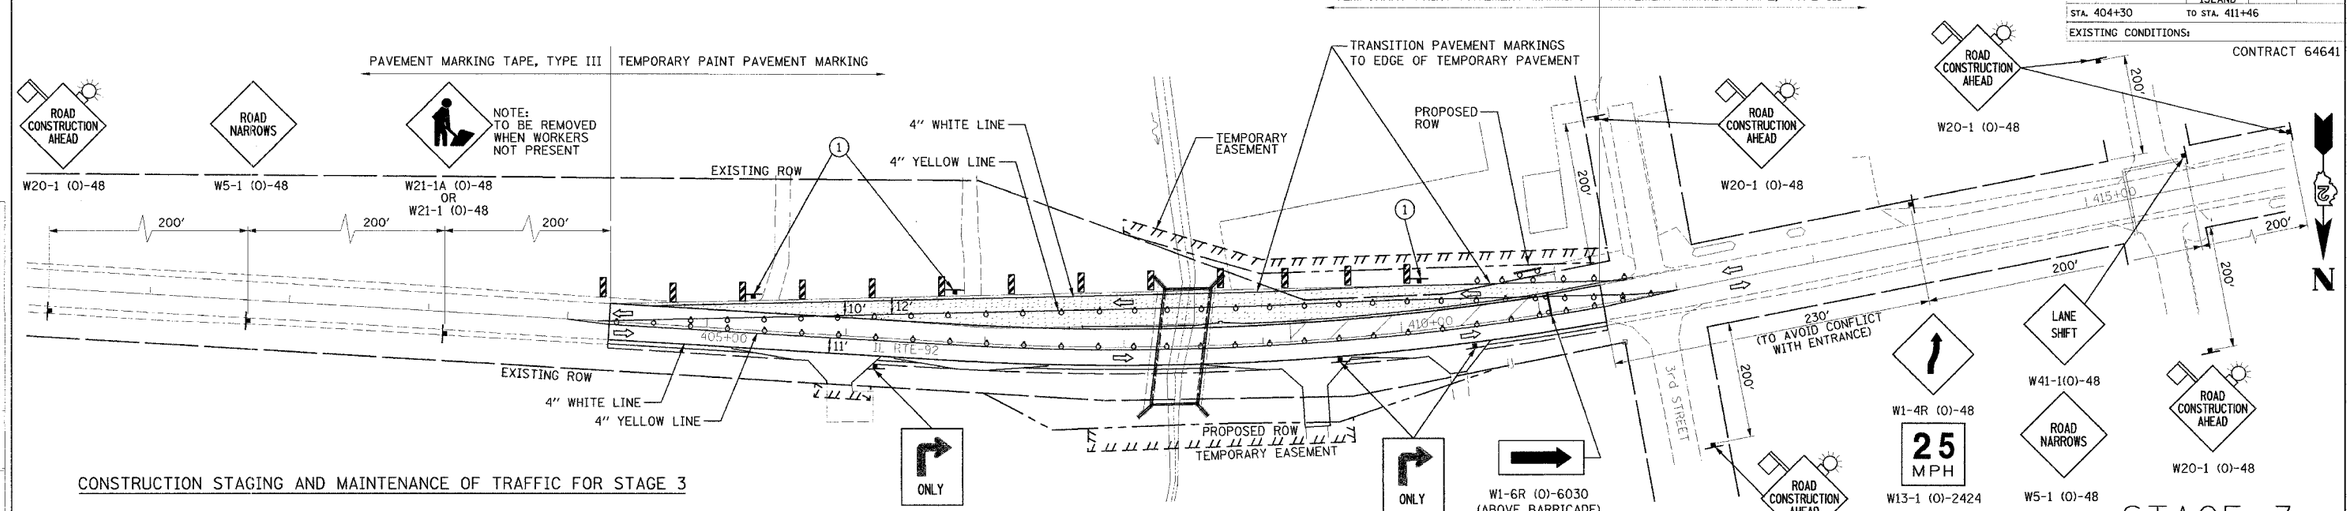

STAGE 3

CONSTRUCTION STAGING AND MAINTENANCE OF TRAFFIC FOR STAGE 3

1. MAINTAIN EB TRAFFIC ON TEMPORARY PAVEMENT AND SHIFT WB TRAFFIC ONTO IL 92. ERECT ALL TRAFFIC CONTROL DEVICES AS SHOWN ON STAGING PLANS.
2. MAJOR WORK ITEMS INCLUDE PAVEMENT REMOVAL AND CONSTRUCT EB FULL DEPTH PAVEMENT (EXCEPT FINAL WEARING SURFACE) FROM STA 409+20 TO STA 411+00.

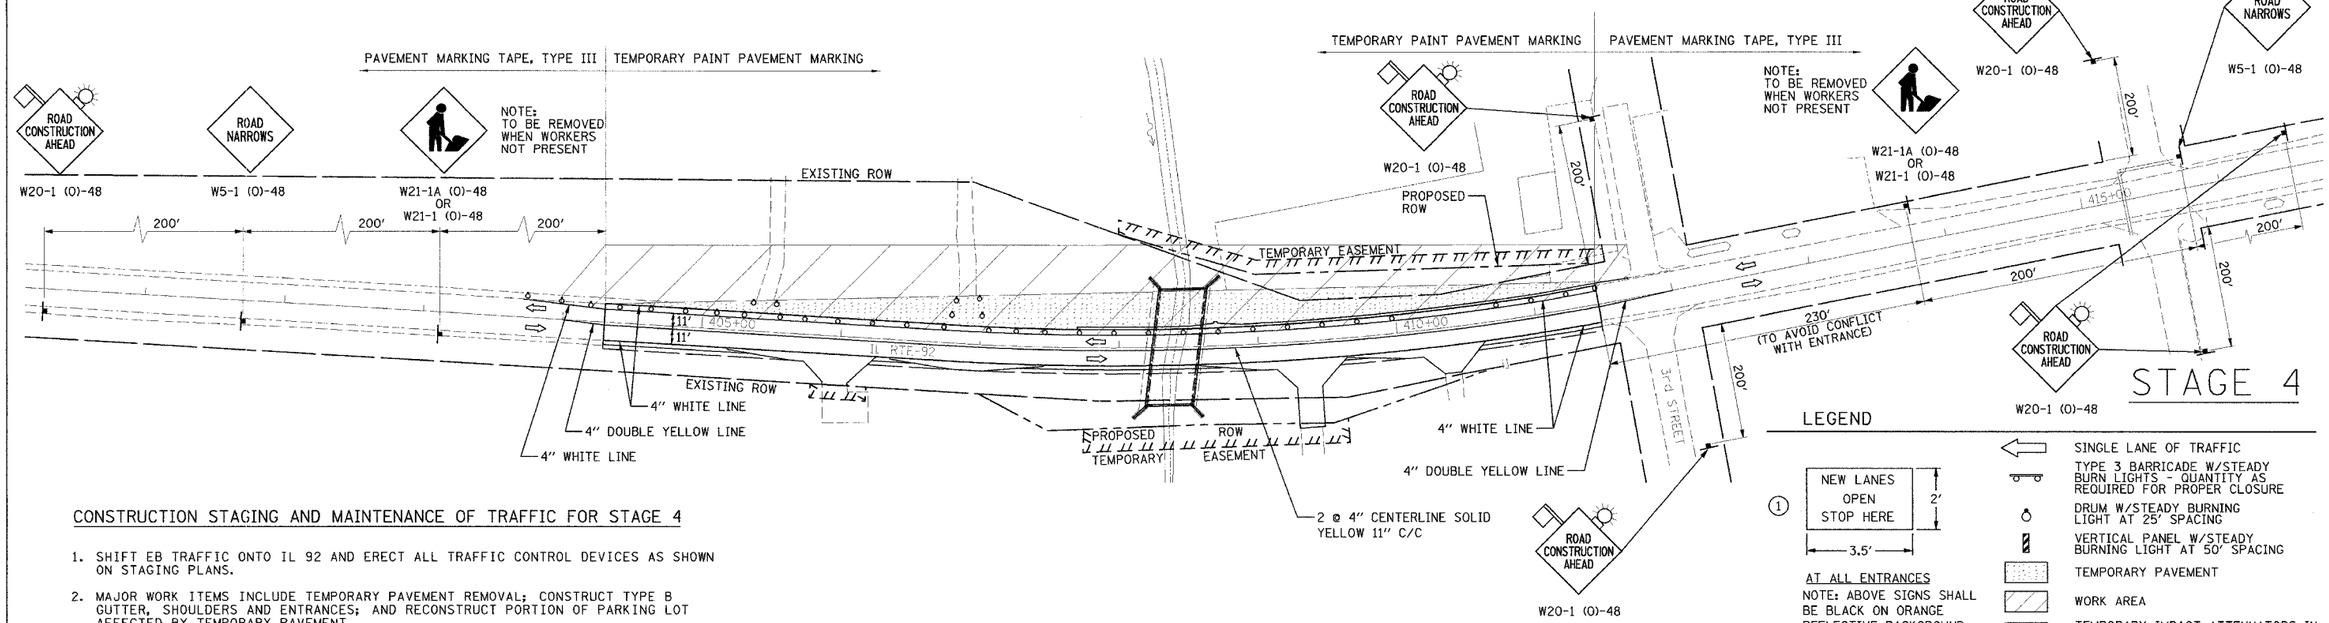

STAGE 4

CONSTRUCTION STAGING AND MAINTENANCE OF TRAFFIC FOR STAGE 4

1. SHIFT EB TRAFFIC ONTO IL 92 AND ERECT ALL TRAFFIC CONTROL DEVICES AS SHOWN ON STAGING PLANS.
2. MAJOR WORK ITEMS INCLUDE TEMPORARY PAVEMENT REMOVAL; CONSTRUCT TYPE B GUTTER, SHOULDERS AND ENTRANCES; AND RECONSTRUCT PORTION OF PARKING LOT AFFECTED BY TEMPORARY PAVEMENT.

CONSTRUCTION STAGING AND MAINTENANCE OF TRAFFIC FOR STAGE 5

1. MAINTAIN TRAFFIC ON IL 92 WITH DAYTIME LANE CLOSURES IN ACCORDANCE WITH STANDARD 701306. PAVEMENT MARKING AND LANDSCAPING OPERATIONS SHALL BE PERFORMED IN ACCORDANCE WITH STANDARD 701311-02.
2. MAJOR WORK ITEMS INCLUDE BITUMINOUS SURFACE REMOVAL AND FINAL WEARING SURFACE PLACEMENT, PAVEMENT MARKING AND LANDSCAPING.

LEGEND

NEW LANES OPEN STOP HERE (3.5' × 2')

AT ALL ENTRANCES
NOTE: ABOVE SIGNS SHALL BE BLACK ON ORANGE REFLECTIVE BACKGROUND

- SINGLE LANE OF TRAFFIC
- TYPE 3 BARRICADE W/STEADY BURN LIGHTS - QUANTITY AS REQUIRED FOR PROPER CLOSURE
- DRUM W/STEADY BURNING LIGHT AT 25' SPACING
- VERTICAL PANEL W/STEADY BURNING LIGHT AT 50' SPACING
- TEMPORARY PAVEMENT
- WORK AREA
- TEMPORARY IMPACT ATTENUATORS IN COMPLIANCE WITH NCHRP 350 FOR THE POSTED SPEED LIMIT

50' 0 50' 100'
SCALE: 1" = 50'

REVISIONS	
NAME	DATE

ILLINOIS DEPARTMENT OF TRANSPORTATION
FAP 599 (IL 92)
SECTION 42MFT-BR
ROCK ISLAND COUNTY

MAINTENANCE OF TRAFFIC

DRAWN BY: HLC

PLAN | SURVEYED | PLOTTED | ALIGNMENT CHECKED | R/L OF WAY CHECKED | CADD FILE NAME | NOTE BOOK | NO. | DATE

08/31/2005 -DATE-TIME- -WORK-SPACE- -REF- -REF-

PLOT DATE: 08/31/2005 04:27:56 PM D16900stage.dgn

MAINTENANCE OF TRAFFIC