| F.A.P RTE. | SECTION | COUNTY | TOTAL SHEETS | SHEET NO. |
|---|---|---|---|---|
| 599 | 42MFT-T | ROCK ISLAND | 90 | 90 |
| STA. 50+87.83 | | TO STA.52+40.86 | | |
| FED. ROAD DIST. NO. | ILLINOIS | FED. AID PROJECT | | |

CONTRACT 64641

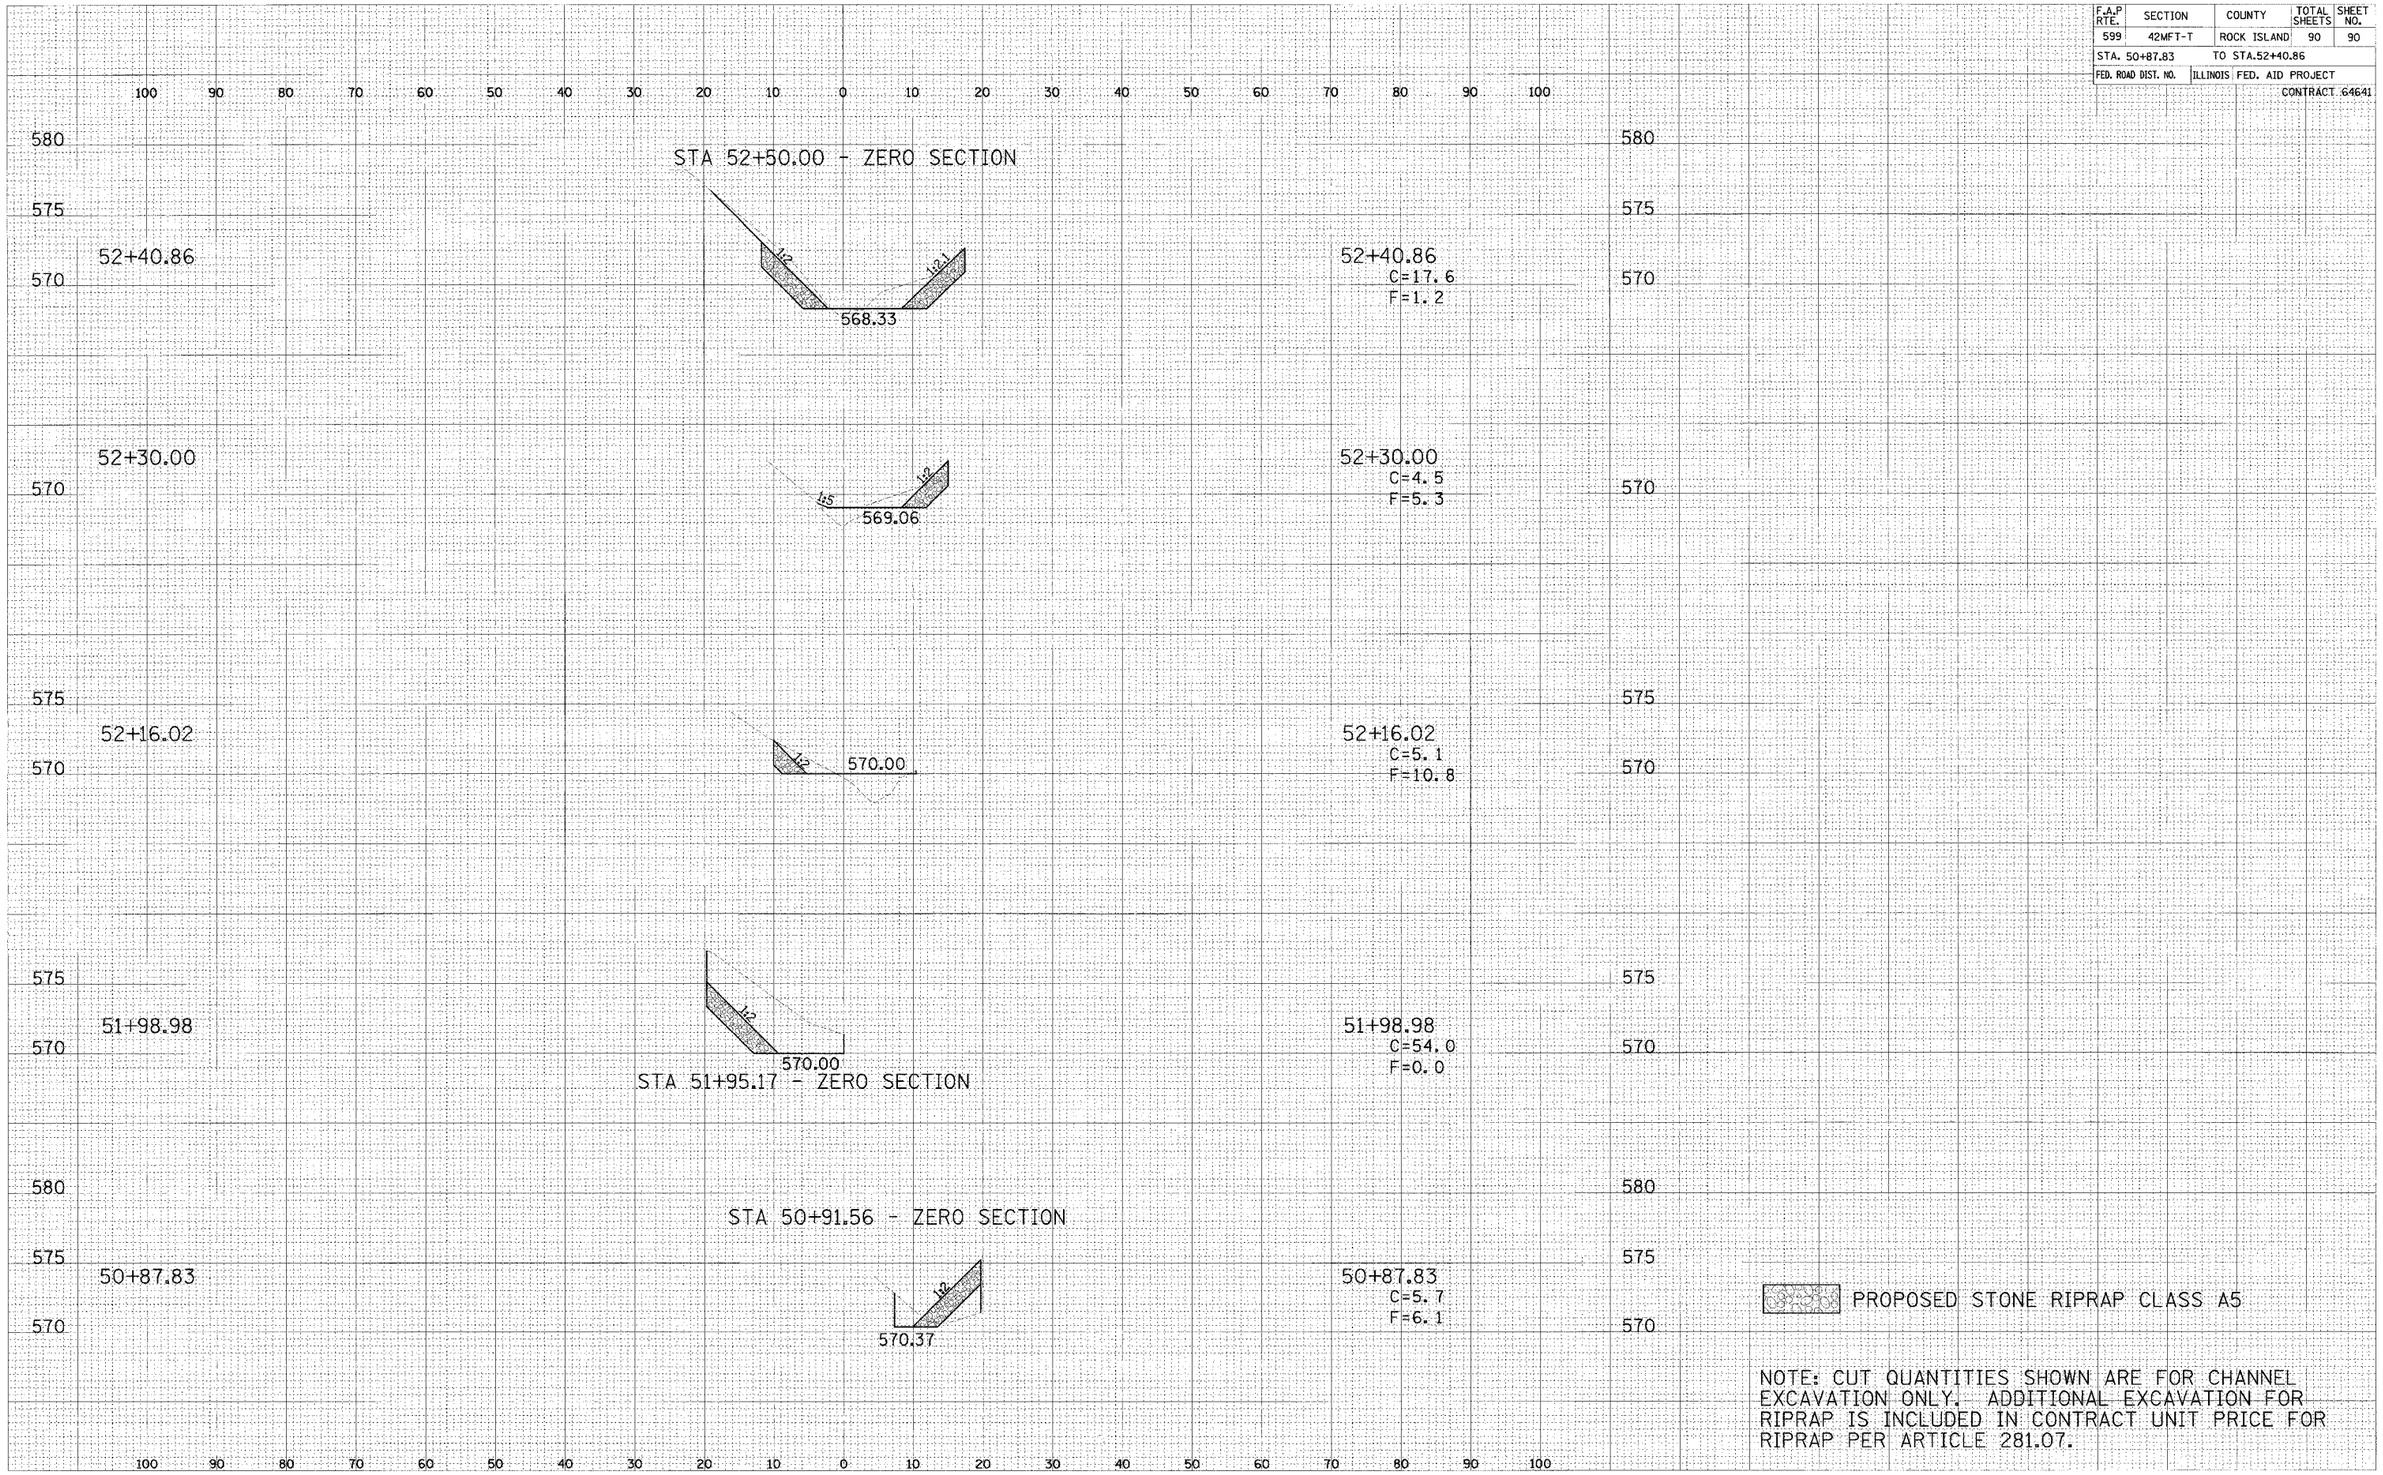


NOTE: CUT QUANTITIES SHOWN ARE FOR CHANNEL EXCAVATION ONLY. ADDITIONAL EXCAVATION FOR RIPRAP IS INCLUDED IN CONTRACT UNIT PRICE FOR RIPRAP PER ARTICLE 281.07.

PLOT DATE: 8/31/2005 2:26:03 PM d16900bchanxm1.dgn

CHANNEL EXCAVATION STA 50+87.83 TO STA 52+40.86