CONTRACT NO. 64B10

F.A.U. RTE.	SECTION	COUNTY	TOTAL SHEETS	SHEET NO.
5862	2BR-1	HENRY	26	5
STA.		TO STA.		
FED. ROAD DIST. NO.	ILLINOIS	FED. AID PROJECT		

TYPICAL SECTIONS

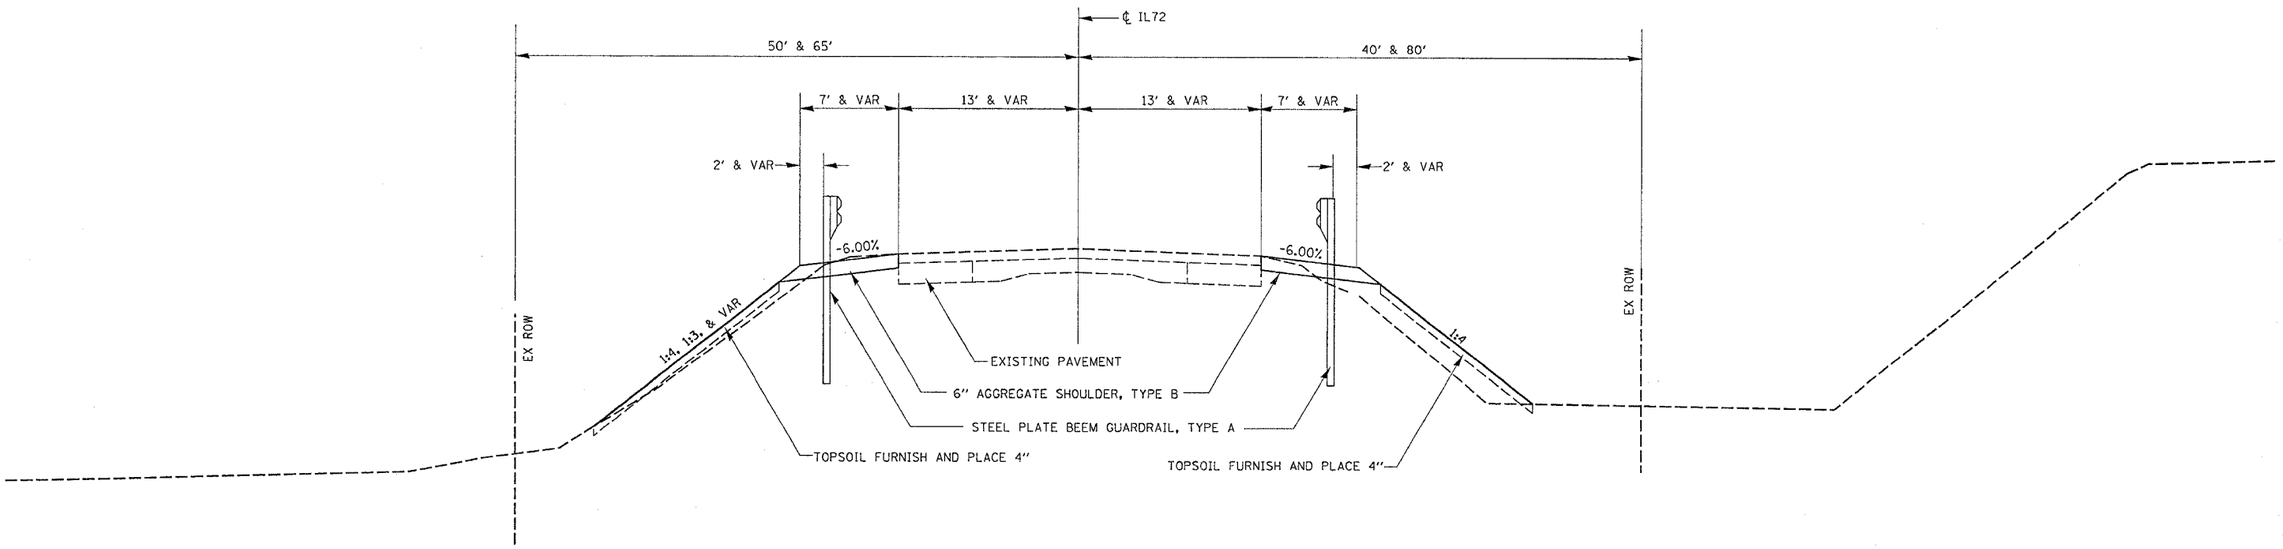

BUTT JOINT

BITUMINOUS SURFACE REMOVAL - 2"

STA 7+80.87 TO STA 8+00.87 & STA 10+14.91 TO STA 10+34.91

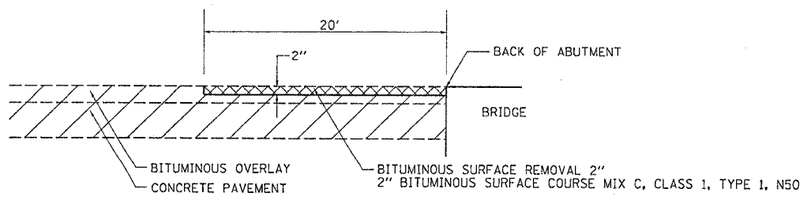

REVISIONS NAME	DATE

ILLINOIS DEPARTMENT OF TRANSPORTATION

SCALE: VERT. HORIZ.

DRAWN BY

DATE

CHECKED BY

PLOT DATE = Fri Sep 02 14:41:49 2005
FILE NAME = c:\prg_pets\pe287265\d8728504dgn
PLOT SCALE = 10.0000 '/ IN.
USER NAME = meglilj

TYPICAL SECTIONS & BUTT JOINT DETAIL