CONTRACT NO. 68382

F.A.P. RTE.	SECTION	COUNTY	TOTAL SHEETS	SHEET NO.
687	*	McDonough/ Fulton	58	43

STA. 403+00.00 TO STA. 403+00.00

FED. ROAD DIST. NO. | ILLINOIS | FED. AID PROJECT

*D4 CULV EXT/REPAIR 2006

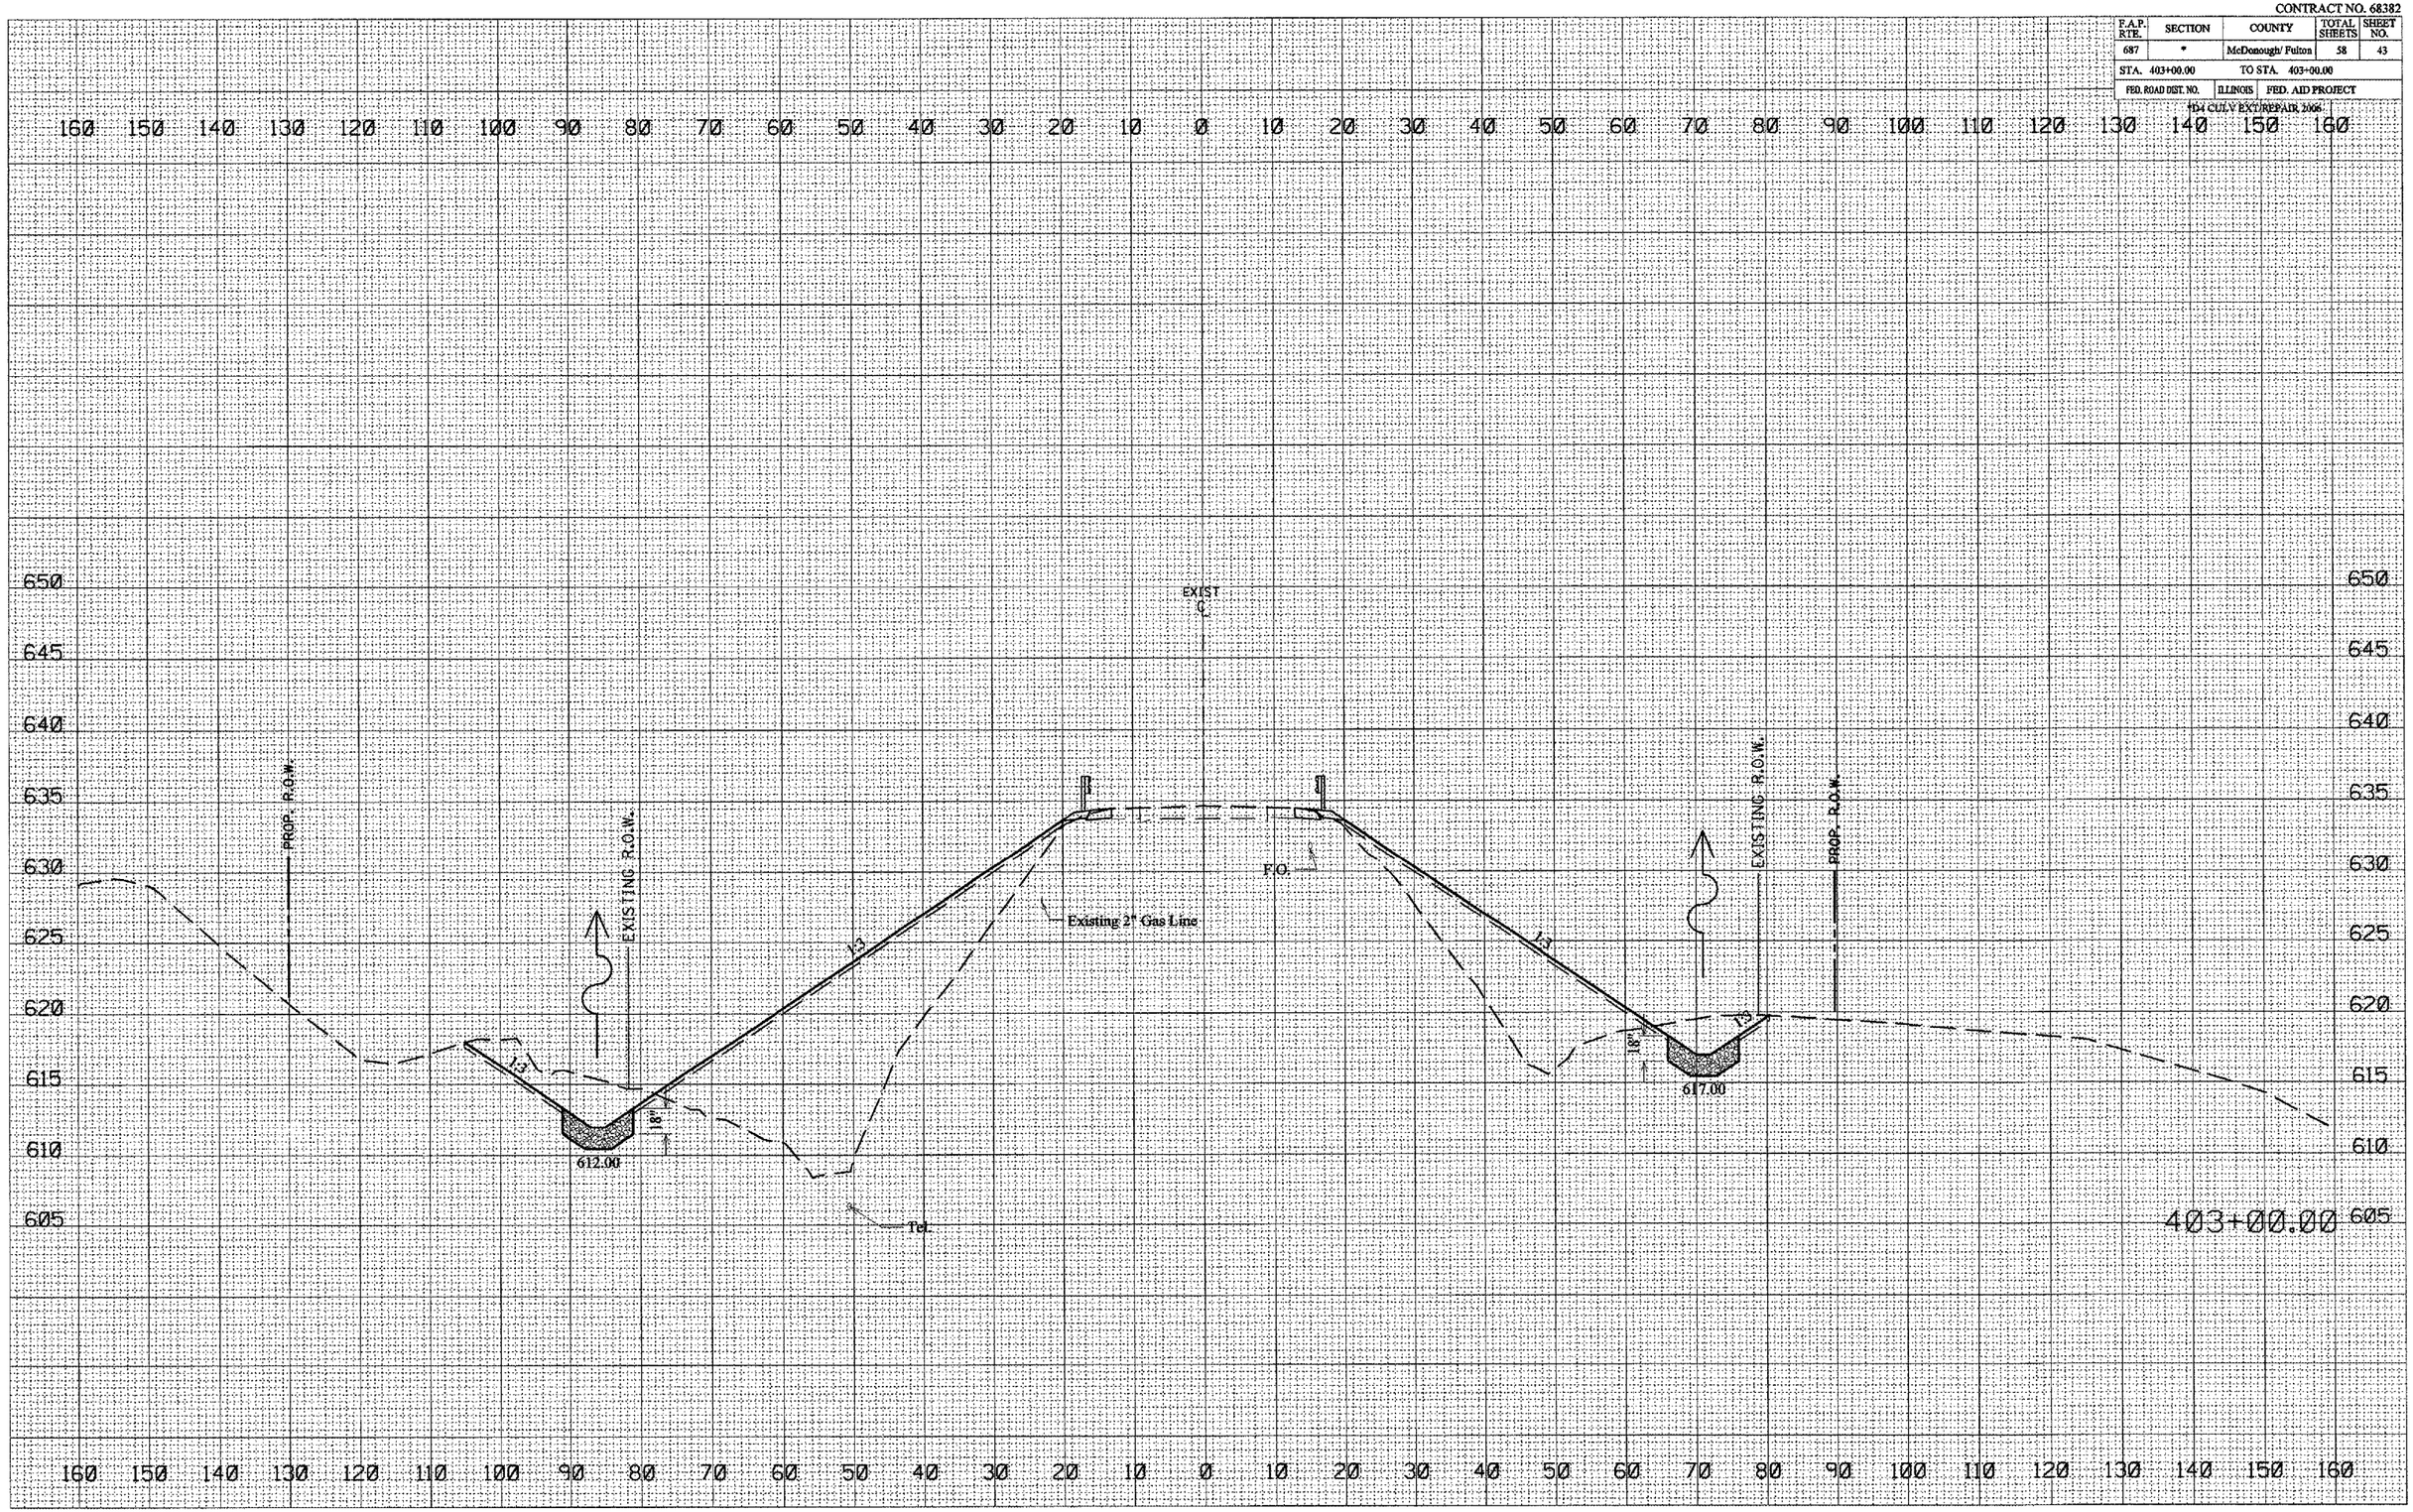

FINAL SURVEY | NOTE BOOK NO. | SURVEYED | PLOTTED | TEMPLATE | AREAS | AREAS CHECKED | BY | DATE

ORIGINAL SURVEY | NOTE BOOK NO. | SURVEYED | PLOTTED | TEMPLATE | AREAS | AREAS CHECKED | BY | DATE

PLOT DATE = 8/24/2005
FILE NAME = c:\projects\i195oulv\xsheet4.dgn
PLOT SCALE = 21.2037 ' / IN.
USER NAME = crespole

X-SEC / LOCATION 3