CONTRACT NO. 72760

F.A.S RTE.	SECTION	COUNTY	TOTAL SHEETS	SHEET NO.
1774	113(B-5,B-6)	LOGAN	60	51
STA. 1724+00.00		TO STA. 1724+00.00		
FED. ROAD DIST. NO.	ILLINOIS	FED. AID PROJECT		

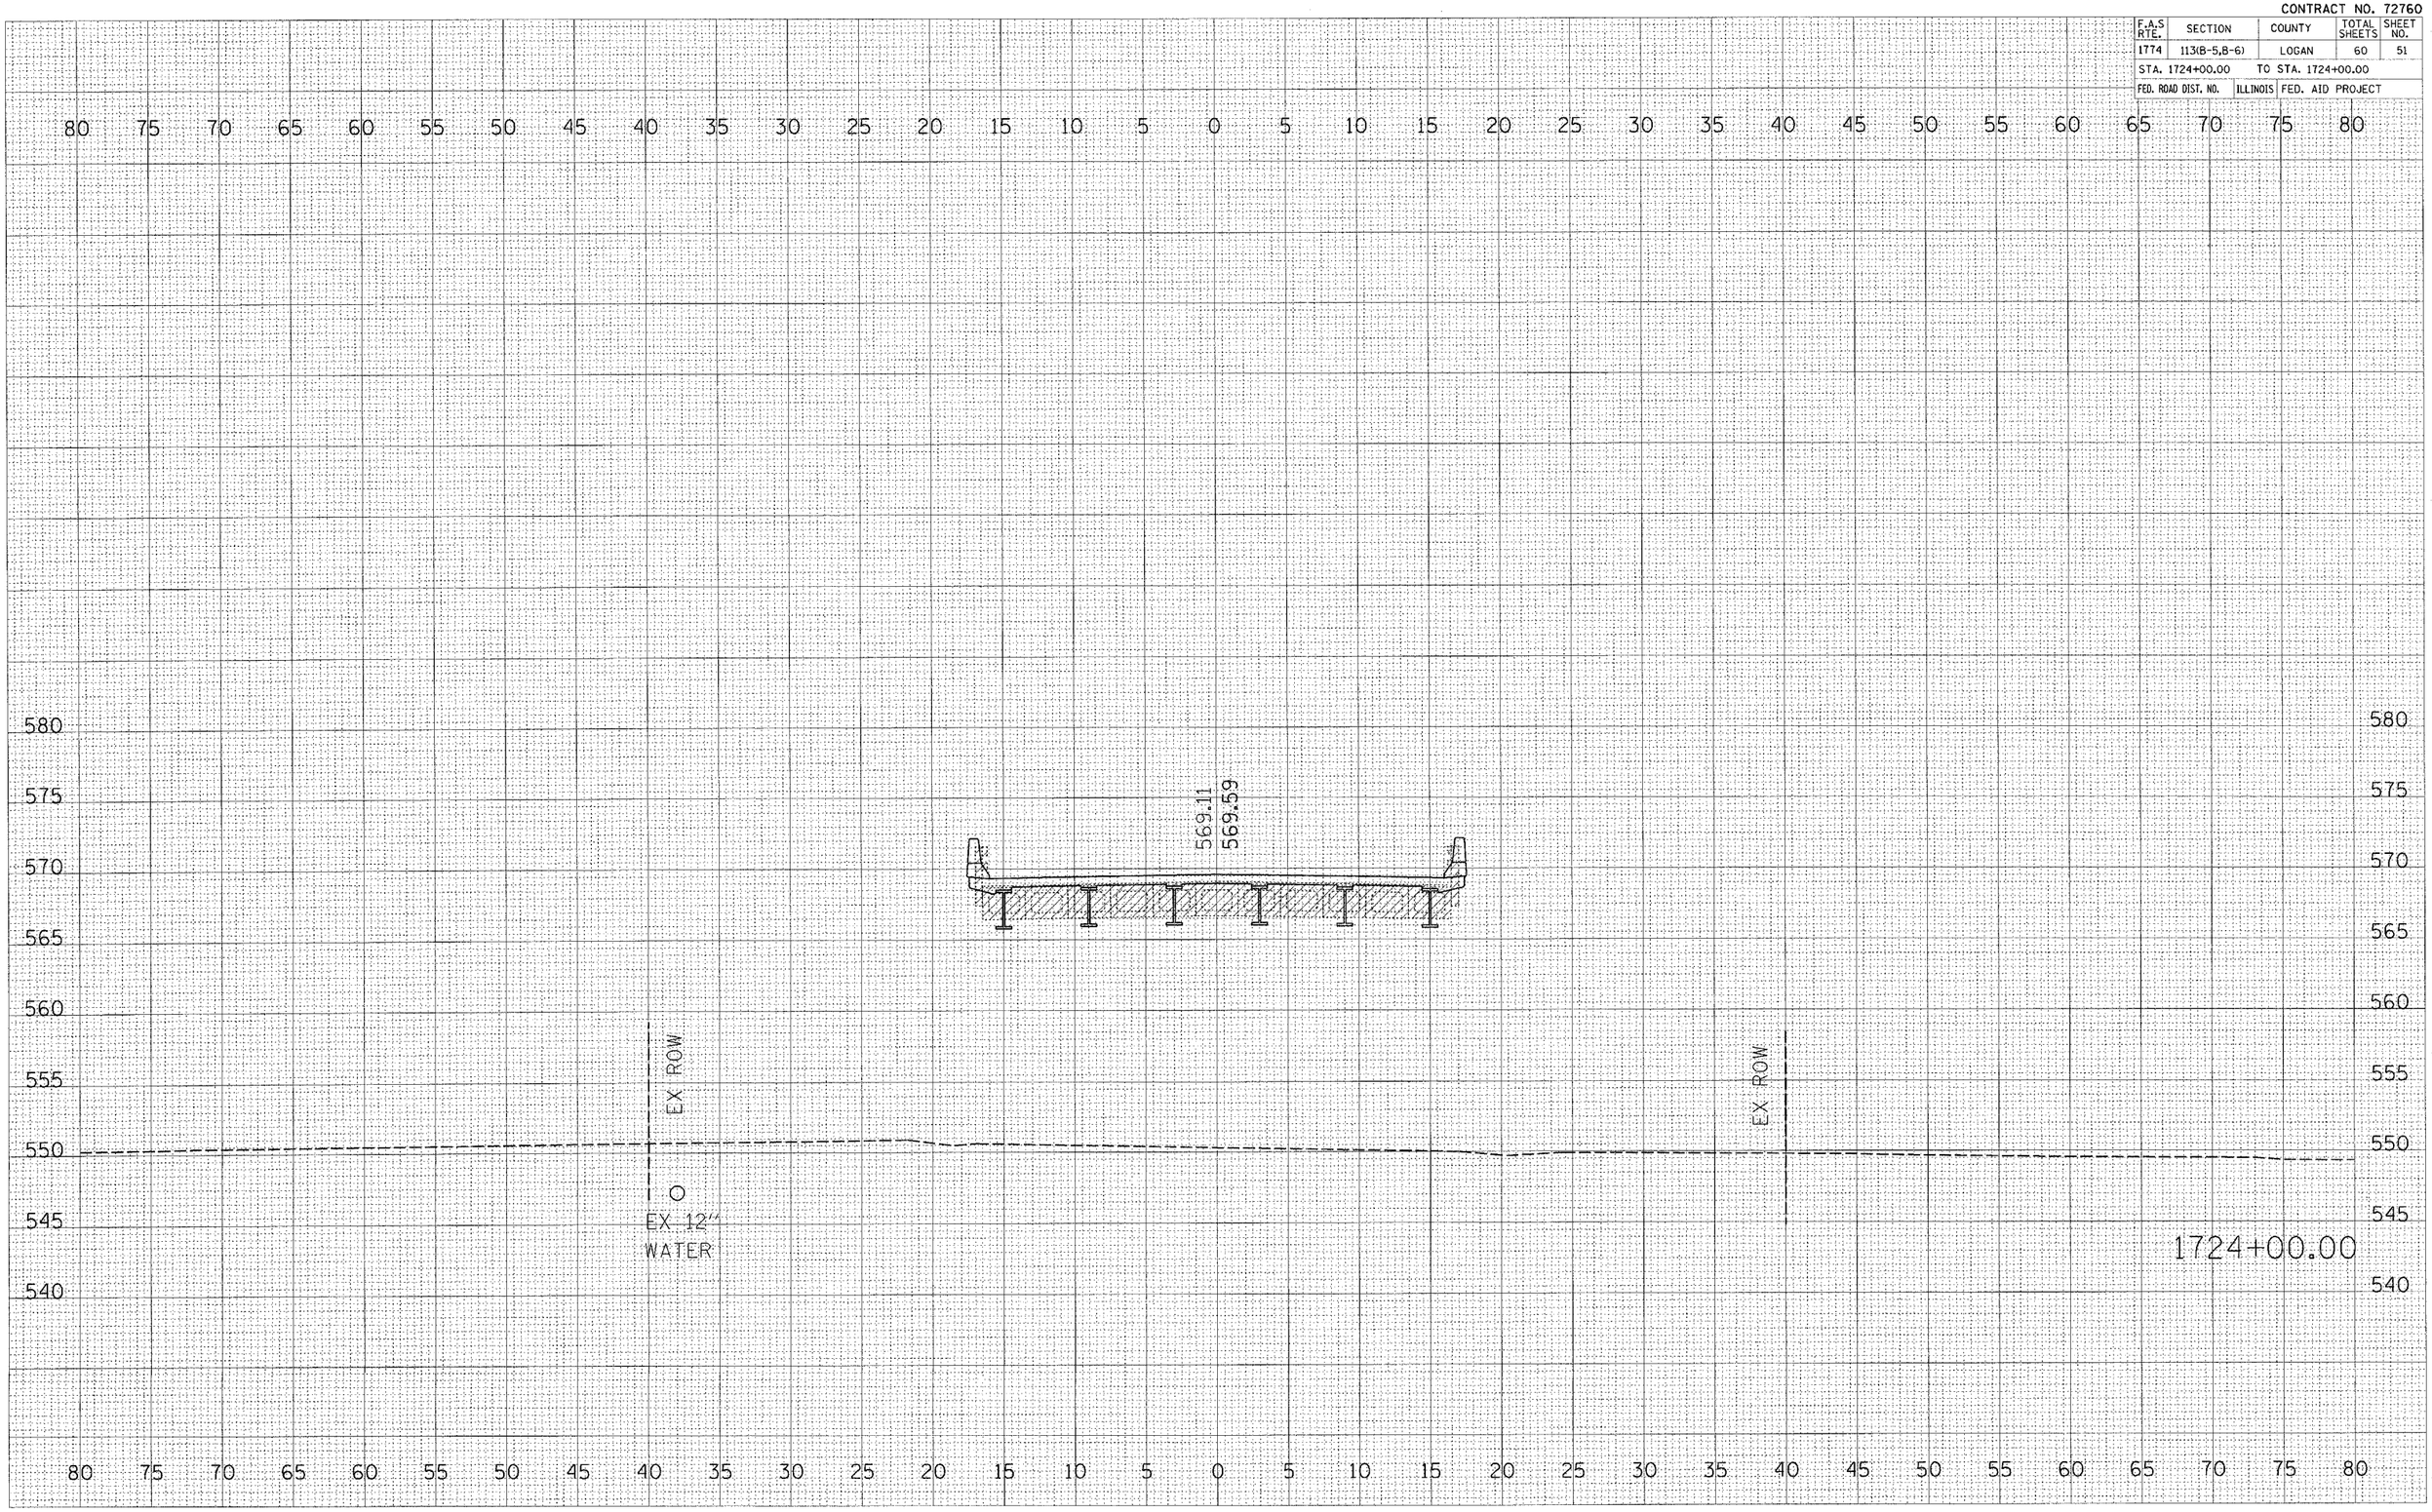

FINAL SURVEY | NOTE BOOK NO. | SURVEYED | PLOTTED | TEMPLATE | AREAS | AREAS CHECKED | BY | DATE

ORIGINAL SURVEY | NOTE BOOK NO. | SURVEYED | PLOTTED | TEMPLATE | AREAS | AREAS CHECKED | BY | DATE

PLOT DATE = 9/2/2005
FILE NAME = c:\projects\d657102\xsheet.dgn
PLOT SCALE = 5.0000 ' / IN.
USER NAME = cooke

OLD IL 121