CONTRACT NO. 72760

| F.A.S RTE. | SECTION | COUNTY | TOTAL SHEETS | SHEET NO. |
|---|---|---|---|---|
| 1774 | 113(B-5,B-6) | LOGAN | 60 | 54 |
| STA. 1726+50.00 | | TO STA. 1727+00.00 | | |
| FED. ROAD DIST. NO. | ILLINOIS | FED. AID PROJECT | | |

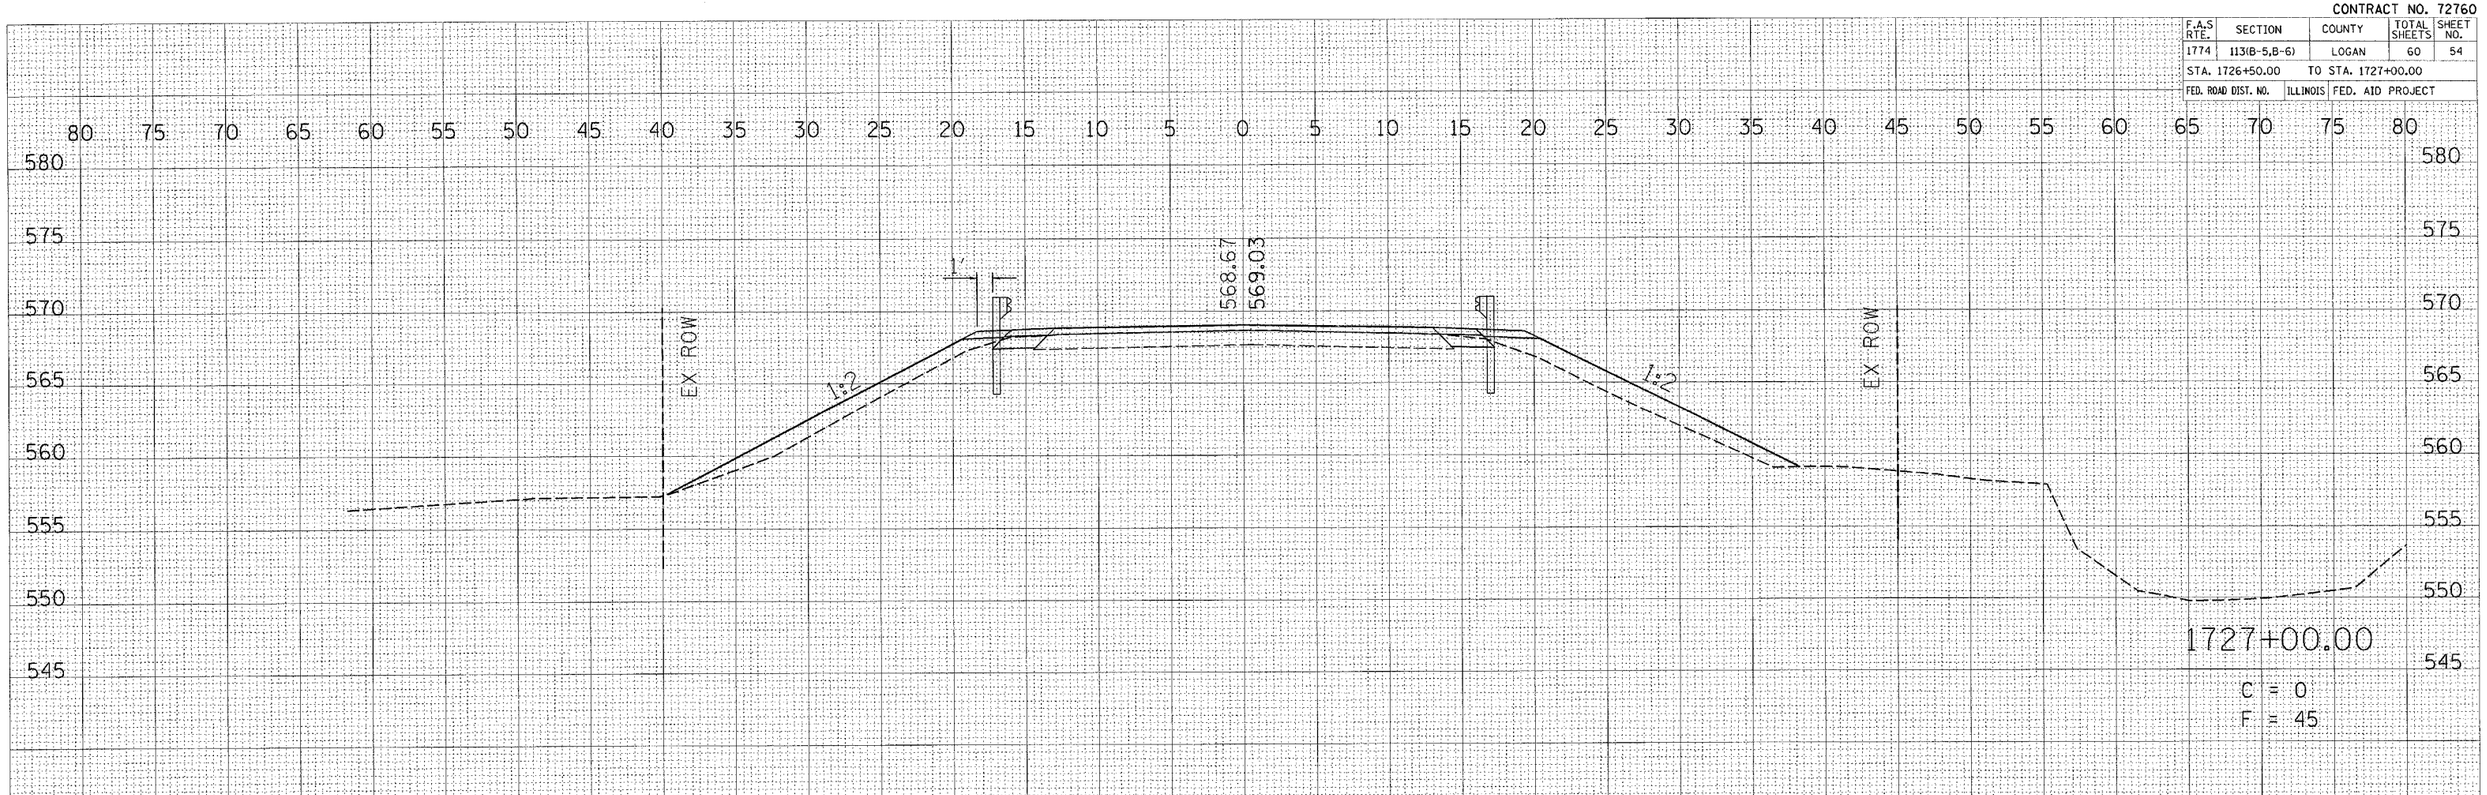


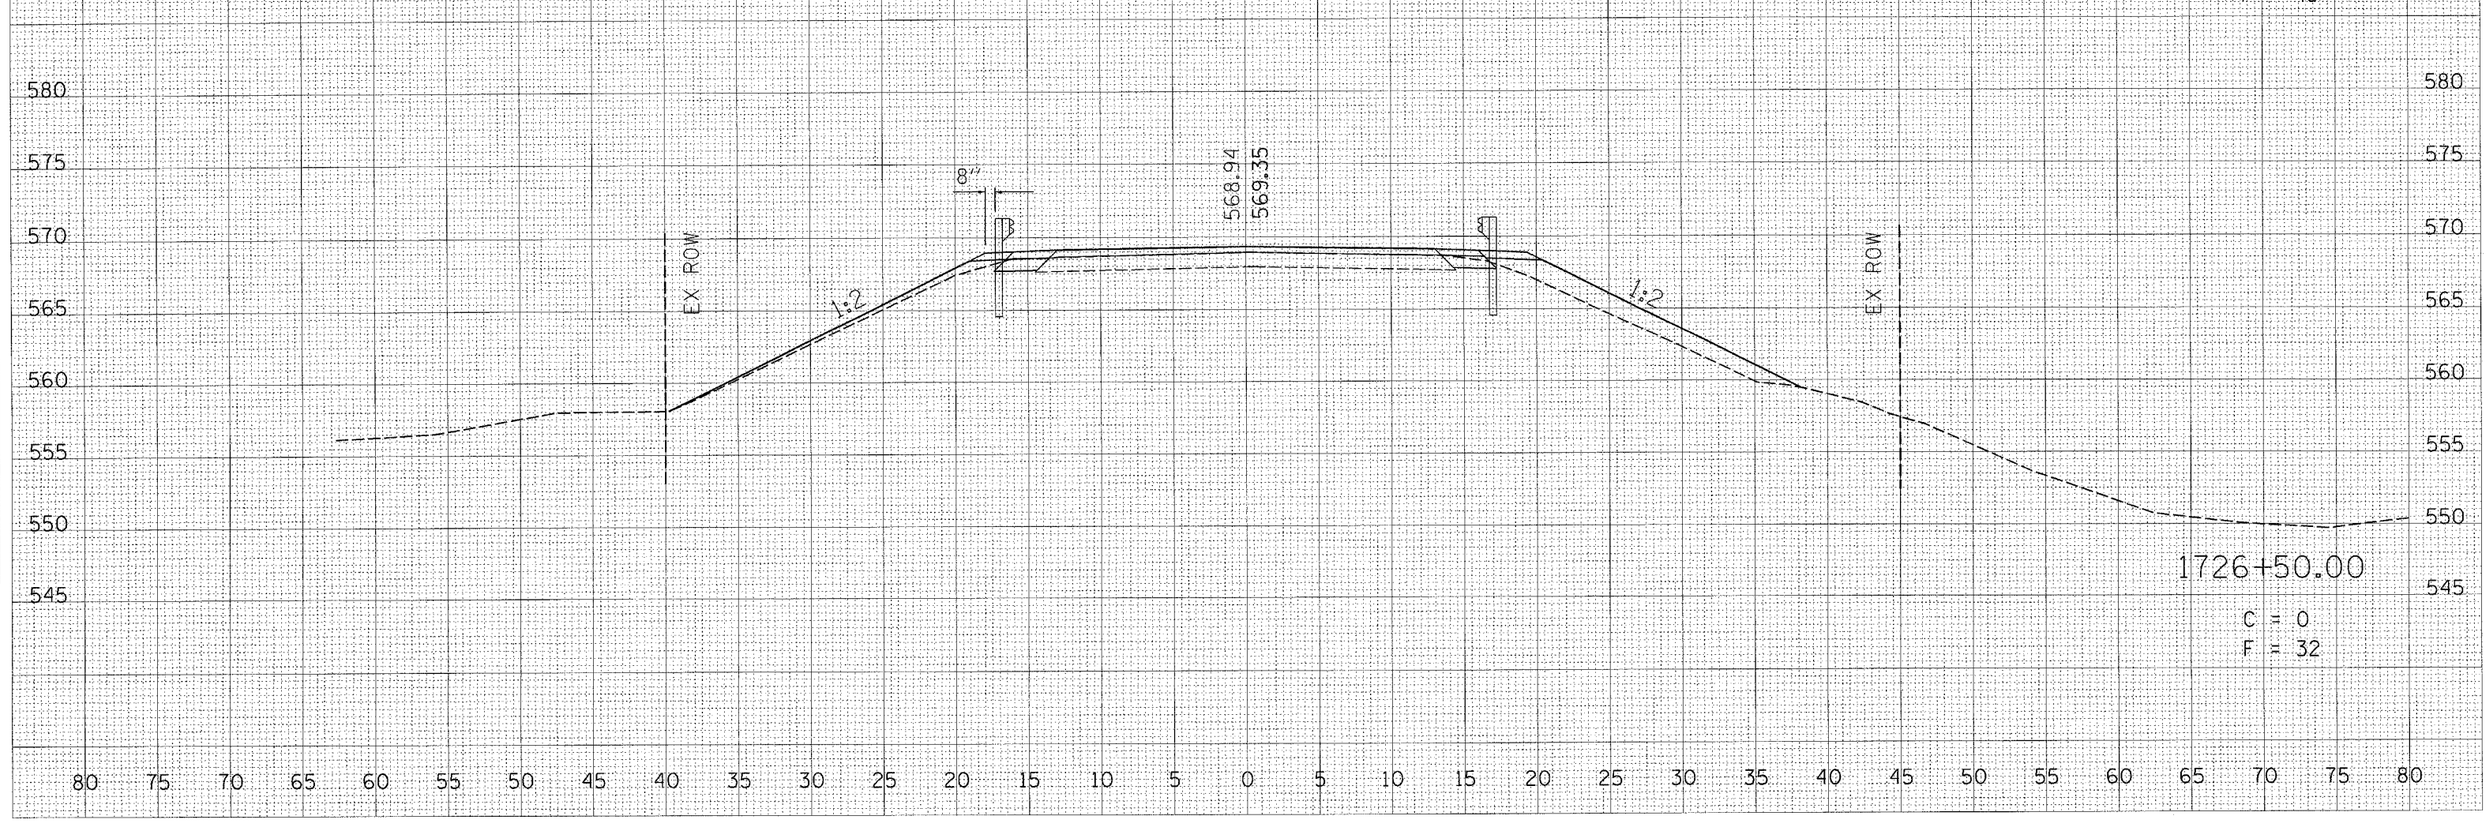


| FINAL SURVEY | | BY | DATE |
|---|---|---|---|
| | SURVEYED | | |
| | PLOTTED | | |
| NOTE BOOK | TEMPLATE | | |
| | AREAS | | |
| NO. | AREAS CHECKED | | |

| ORIGINAL SURVEY | | BY | DATE |
|---|---|---|---|
| | SURVEYED | | |
| | PLOTTED | | |
| NOTE BOOK | TEMPLATE | | |
| | A | | |
| NO. | AREAS CHECKED | | |

PLOT DATE = 9/2/2005
FILE NAME = c:\proj\pcts\d657102\sheet.dgn
PLOT SCALE = 5.0000 ' / IN.
USER NAME = coxte