F.A.I RTE.	SECTION	COUNTY	TOTAL SHEETS	SHEET NO.
70	82-(1,2)T-17	ST. CLAIR	77	21
FED. ROAD DIST. NO.	ILLINOIS	FED. AID PROJECT		

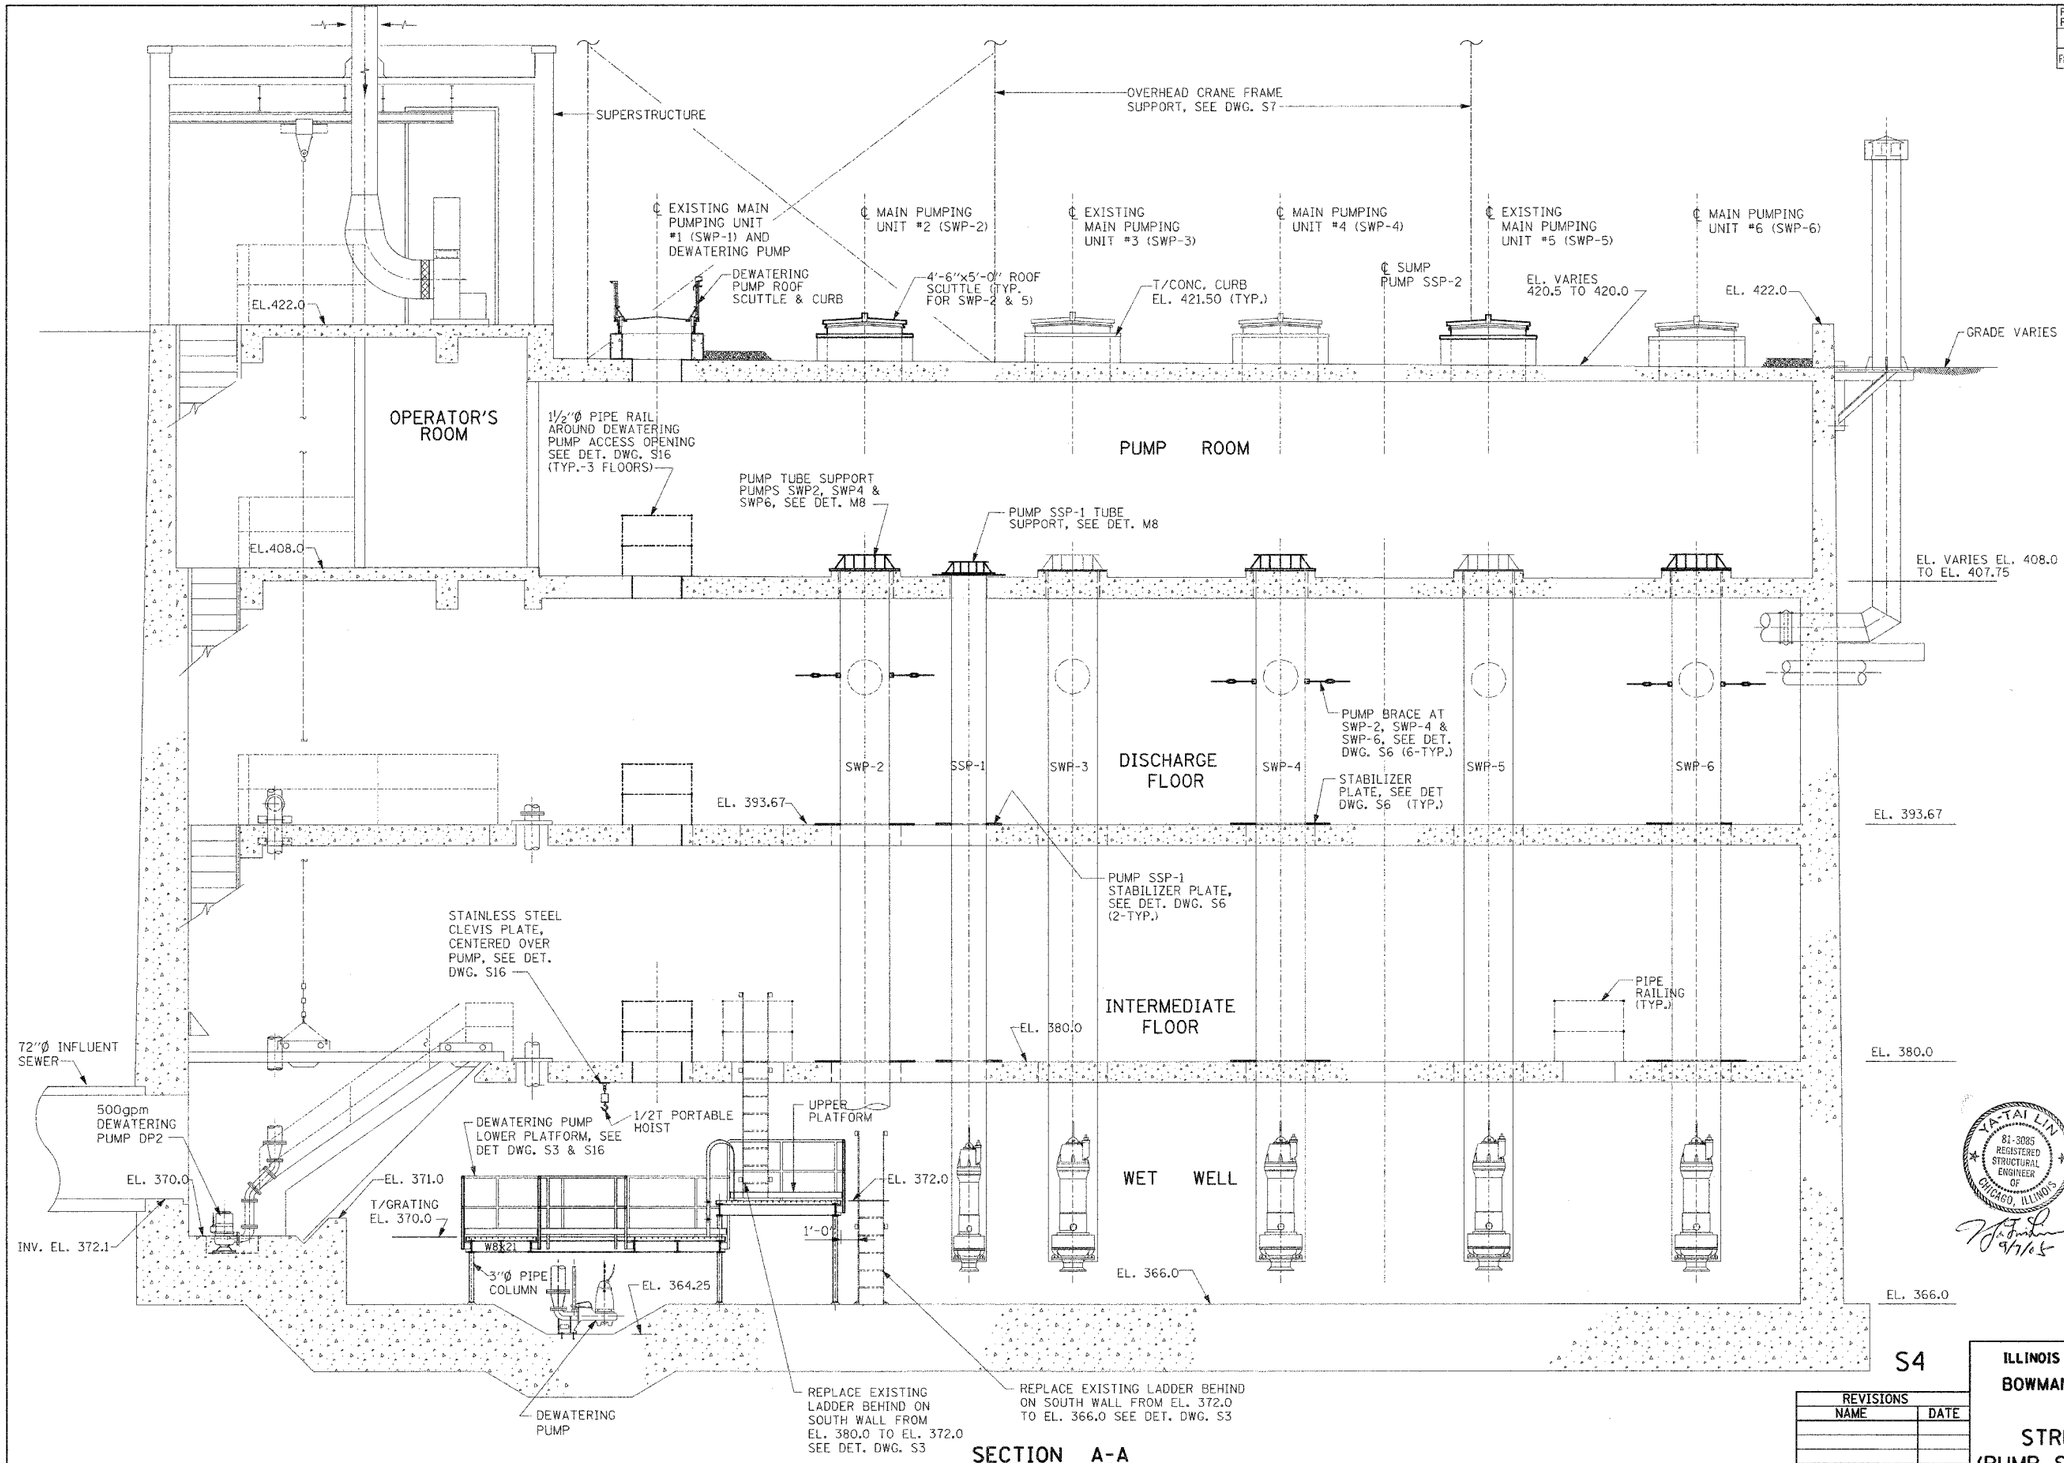

SECTION A-A

YA-TAI LIN 81-3085 REGISTERED STRUCTURAL ENGINEER OF CHICAGO, ILLINOIS

9/7/05

0' 2' 4' 8'
SCALE: 1"= 4'

S4

REVISIONS	
NAME	DATE

ILLINOIS DEPARTMENT OF TRANSPORTATION

BOWMAN AVENUE PUMP STATION REHABILITATION

STRUCTURAL SECTIONS (PUMP STATION AND SUPPORTS)

SCALE: AS SHOWN
DRAWN BY: CTM
DATE: 09-12-05
CHECKED BY: SP

PLOT DATE: •DATE-TIME•

ALVORD, BURDICK & HOWSON, L.L.C.
ENGINEERS CHICAGO

PLAN NOTE BOOK NO. SURVEYED PLOTTED ALIGNMENT CHECKED RT. OF WAY CHECKED CADD FILE NAME BY DATE