F.A.I RTE.	SECTION	COUNTY	TOTAL SHEETS	SHEET NO.
70	82-(1,2)T-17	ST. CLAIR	77	39
FED. ROAD DIST. NO.	ILLINOIS	FED. AID PROJECT		

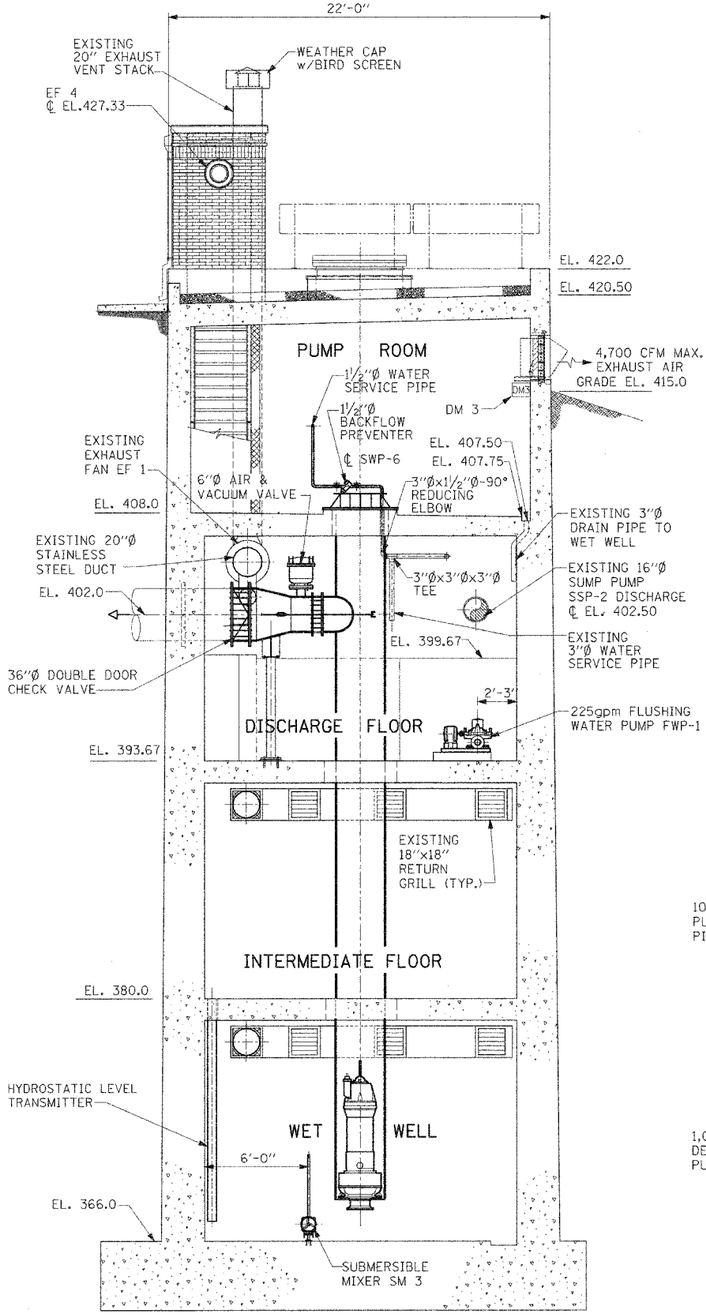

SECTION D-D

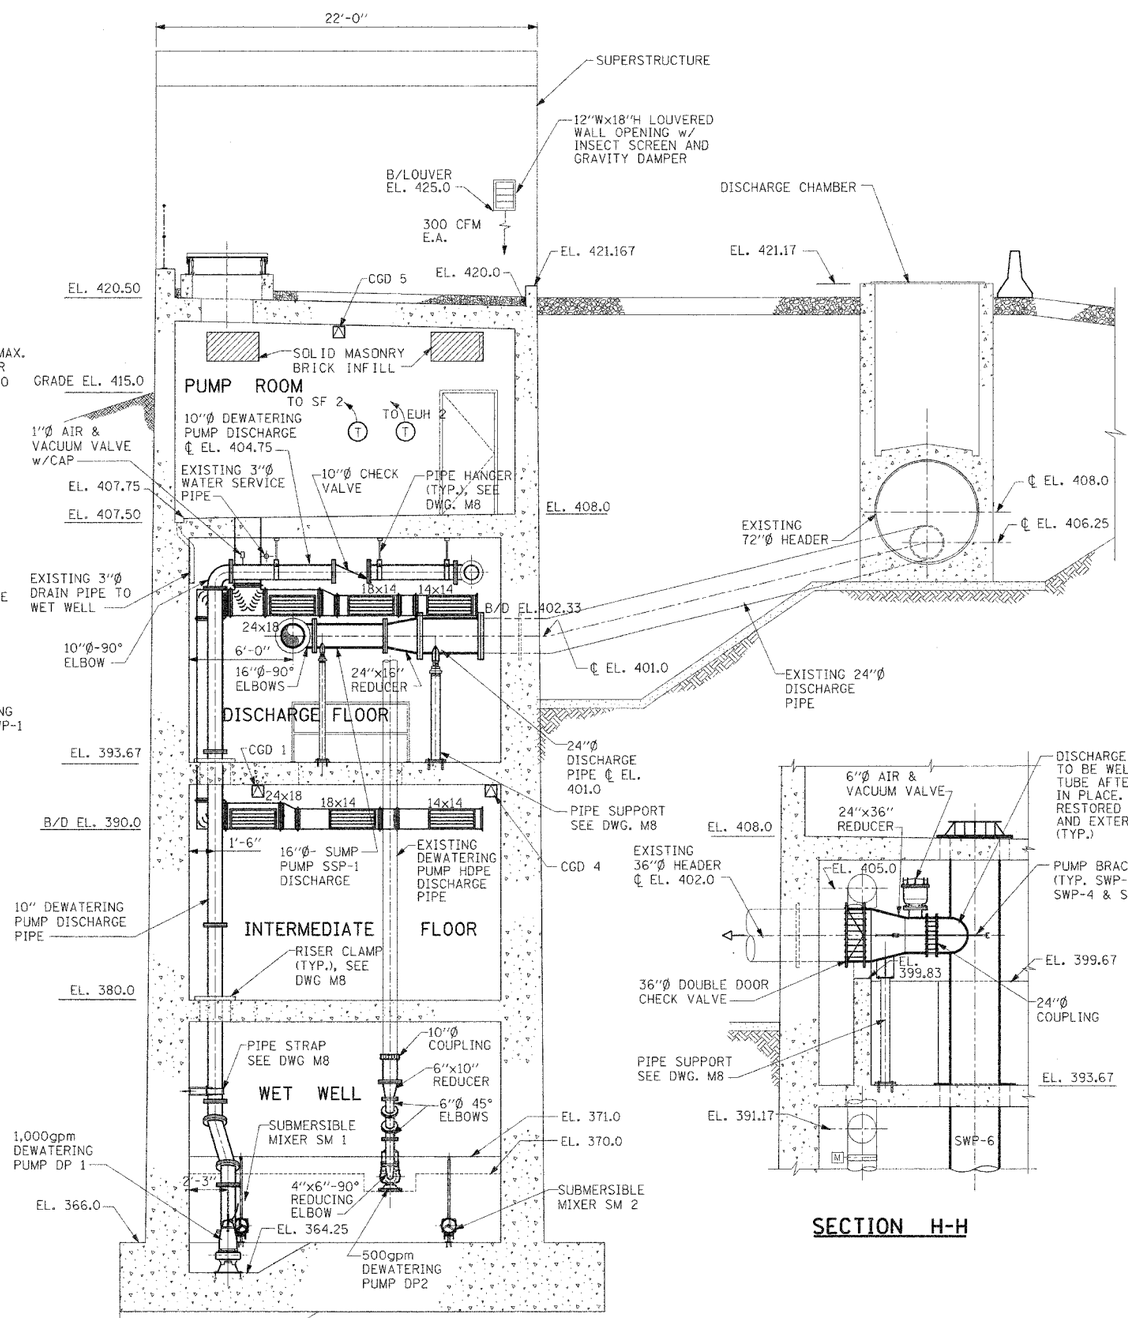

SECTION E-E

SECTION H-H

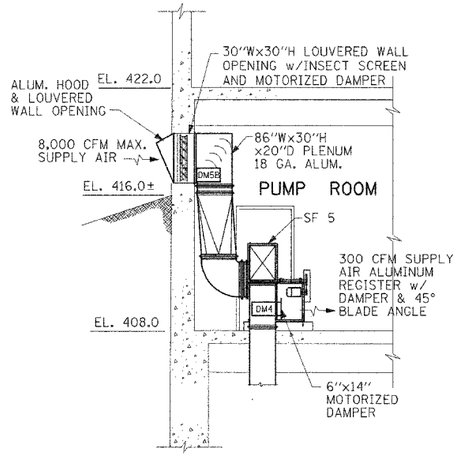

SECTION G-G

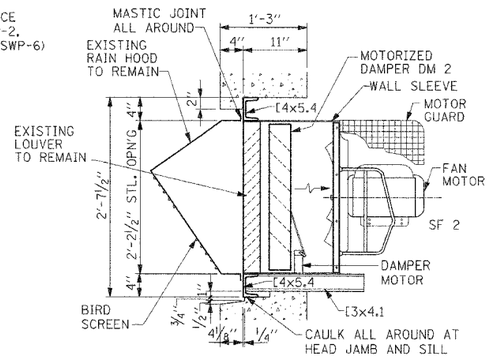

SECTION F-F
N.T.S.

0' 2' 4' 8'
SCALE: 1"= 4'

M6

REVISIONS NAME	DATE

ILLINOIS DEPARTMENT OF TRANSPORTATION

BOWMAN AVENUE PUMP STATION REHABILITATION

MECHANICAL SECTIONS

SCALE: AS SHOWN
DATE: 09-12-05
DRAWN BY: CTM
CHECKED BY: KC

ALVORD, BURDICK & HOWSON, L.L.C.
ENGINEERS CHICAGO

PLOT DATE: •DATE-TIME•

PLAN
SURVEYED
DRAWN
ALIGNMENT CHECKED
RT. OF WAY CHECKED
NOTE BOOK
NO.
PAID FILE NAME
BY
DATE

$$DATE$$
•DATE-TIME•
•DGN-SPEC•
•XREF•
•REF•