F.A.I RTE.	SECTION	COUNTY	TOTAL SHEETS	SHEET NO.
70	82-(1,2)T-17	ST. CLAIR	77	48
FED. ROAD DIST. NO.	ILLINOIS	FED. AID PROJECT		

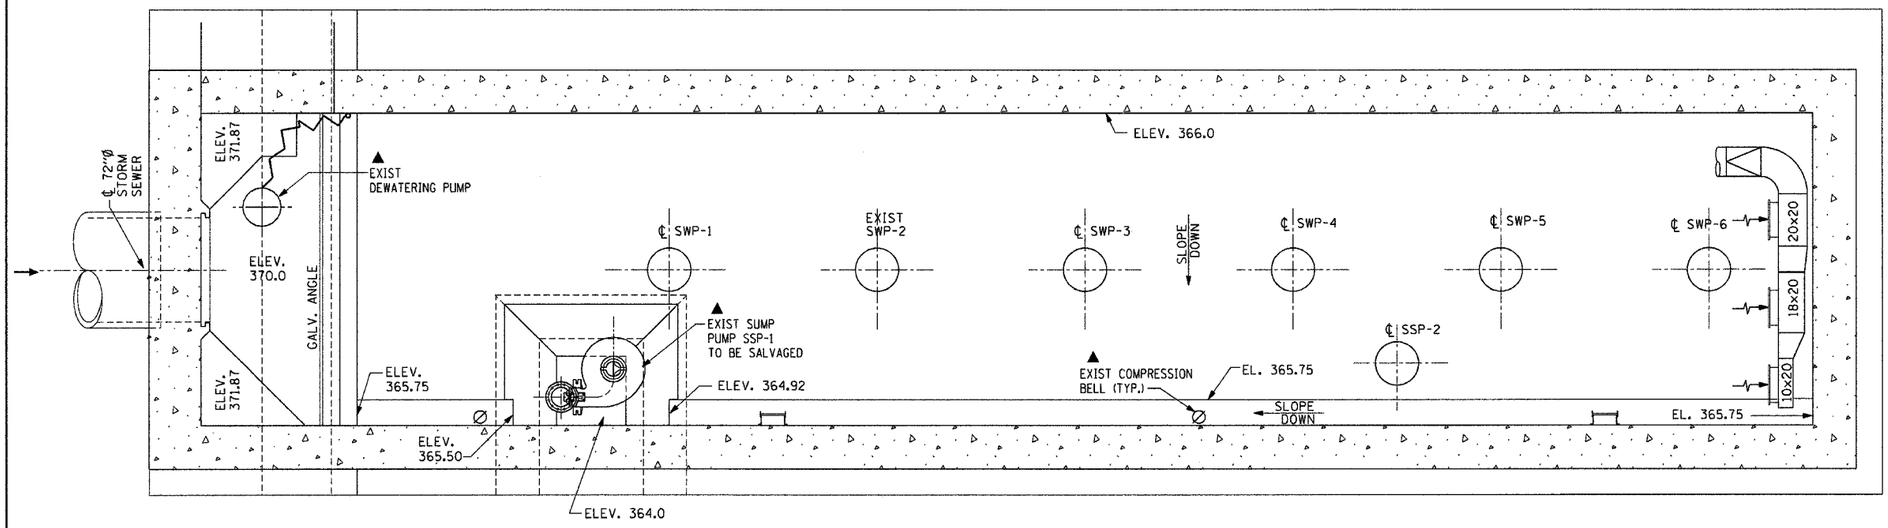

PLAN @ EL. 366.0

N

NOTES:

1. SEE GENERAL NOTES ON SHEET NO. 45.

0' 2' 4' 8'
SCALE: 1"= 4'

PLAN — NOTE BOOK NO. ____ — SURVEYED — PLOTTED — ALIGNMENT CHECKED — PT. OF WAY CHECKED — PLAN FILE NAME — BY — DATE

E6

REVISIONS	
NAME	DATE

ILLINOIS DEPARTMENT OF TRANSPORTATION

BOWMAN AVENUE PUMP STATION REHABILITATION

ELECTRICAL DEMOLITION PLANS SH. 4

SCALE: AS SHOWN — DRAWN BY: RRA

DATE: 09-12-05 — CHECKED BY: KCC

PLOT DATE: *DATE-TIME*

ALVORD, BURDICK & HOWSON, L.L.C.
ENGINEERS CHICAGO

$NDATE$
DATE-TIME
DGN-SPEC
XREF
REF