F.A.I RTE.	SECTION	COUNTY	TOTAL SHEETS	SHEET NO.
70	82-(1,2)T-17	ST. CLAIR	77	63
FED. ROAD DIST. NO.	ILLINOIS	FED. AID PROJECT		

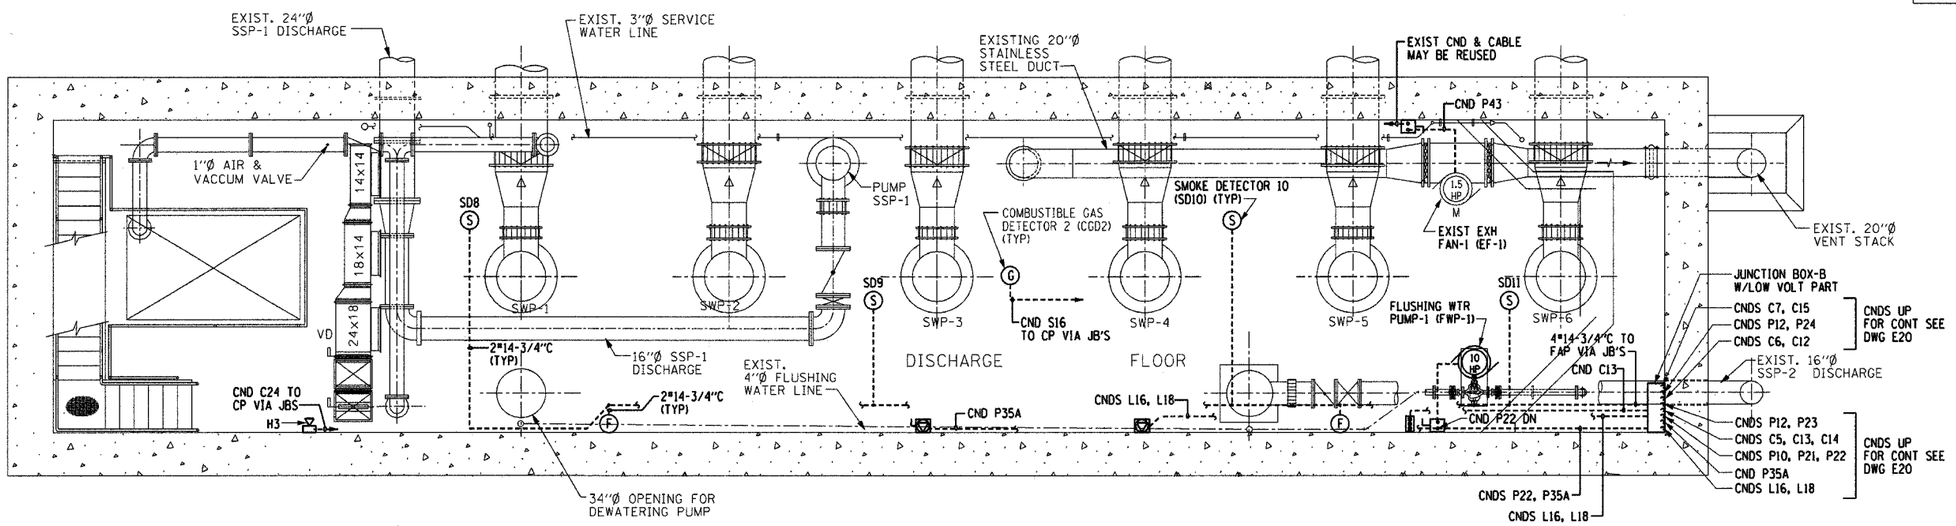

NOTES:

1. SEE GENERAL NOTES ON DWG E20

DISCHARGE FLOOR PLAN @ EL. 393.67

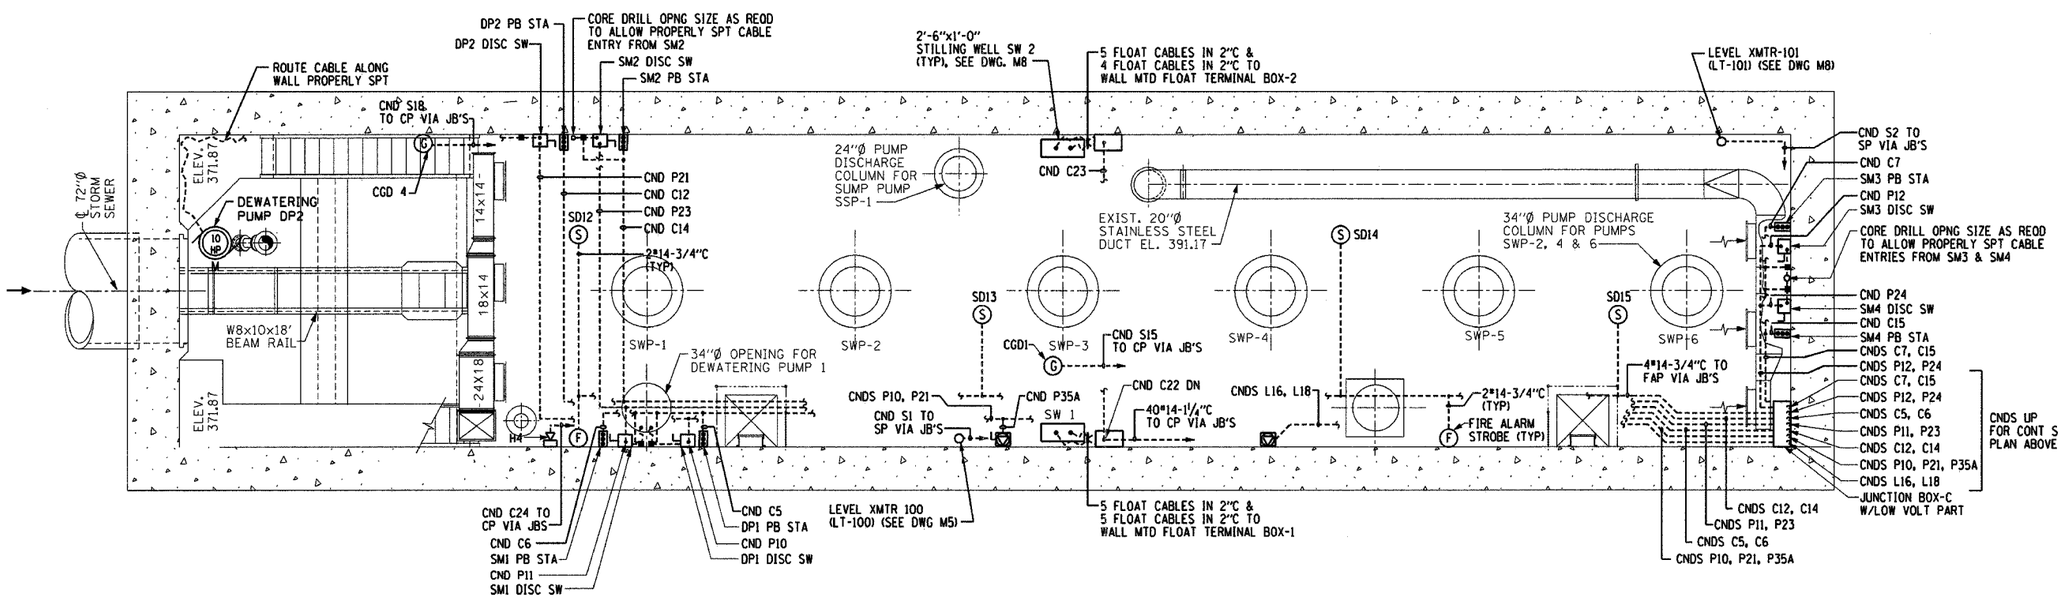

INTERMEDIATE FLOOR PLAN @ EL. 380.0

E21

REVISIONS	
NAME	DATE

ILLINOIS DEPARTMENT OF TRANSPORTATION

BOWMAN AVENUE PUMP STATION REHABILITATION

POWER PLANS SHEET 2

SCALE: AS SHOWN — DRAWN BY: RRA

DATE: 09-12-05 — CHECKED BY: KCC

PLOT DATE: *DATE-TIME*

ALVORD, BURDICK & HOWSON, L.L.C.
ENGINEERS — CHICAGO

PLAN	SURVEYED	BY	DATE
NOTE BOOK NO. ____	PLOTTED / ALIGNMENT CHECKED / RT. OF WAY CHECKED / CADD FILE NAME		

DATE
DATE-TIME
DGN-SPEC
DGN
REF