TOTAL SHEETS	SHEET NO.
108	64

CONTRACT NO. 83714

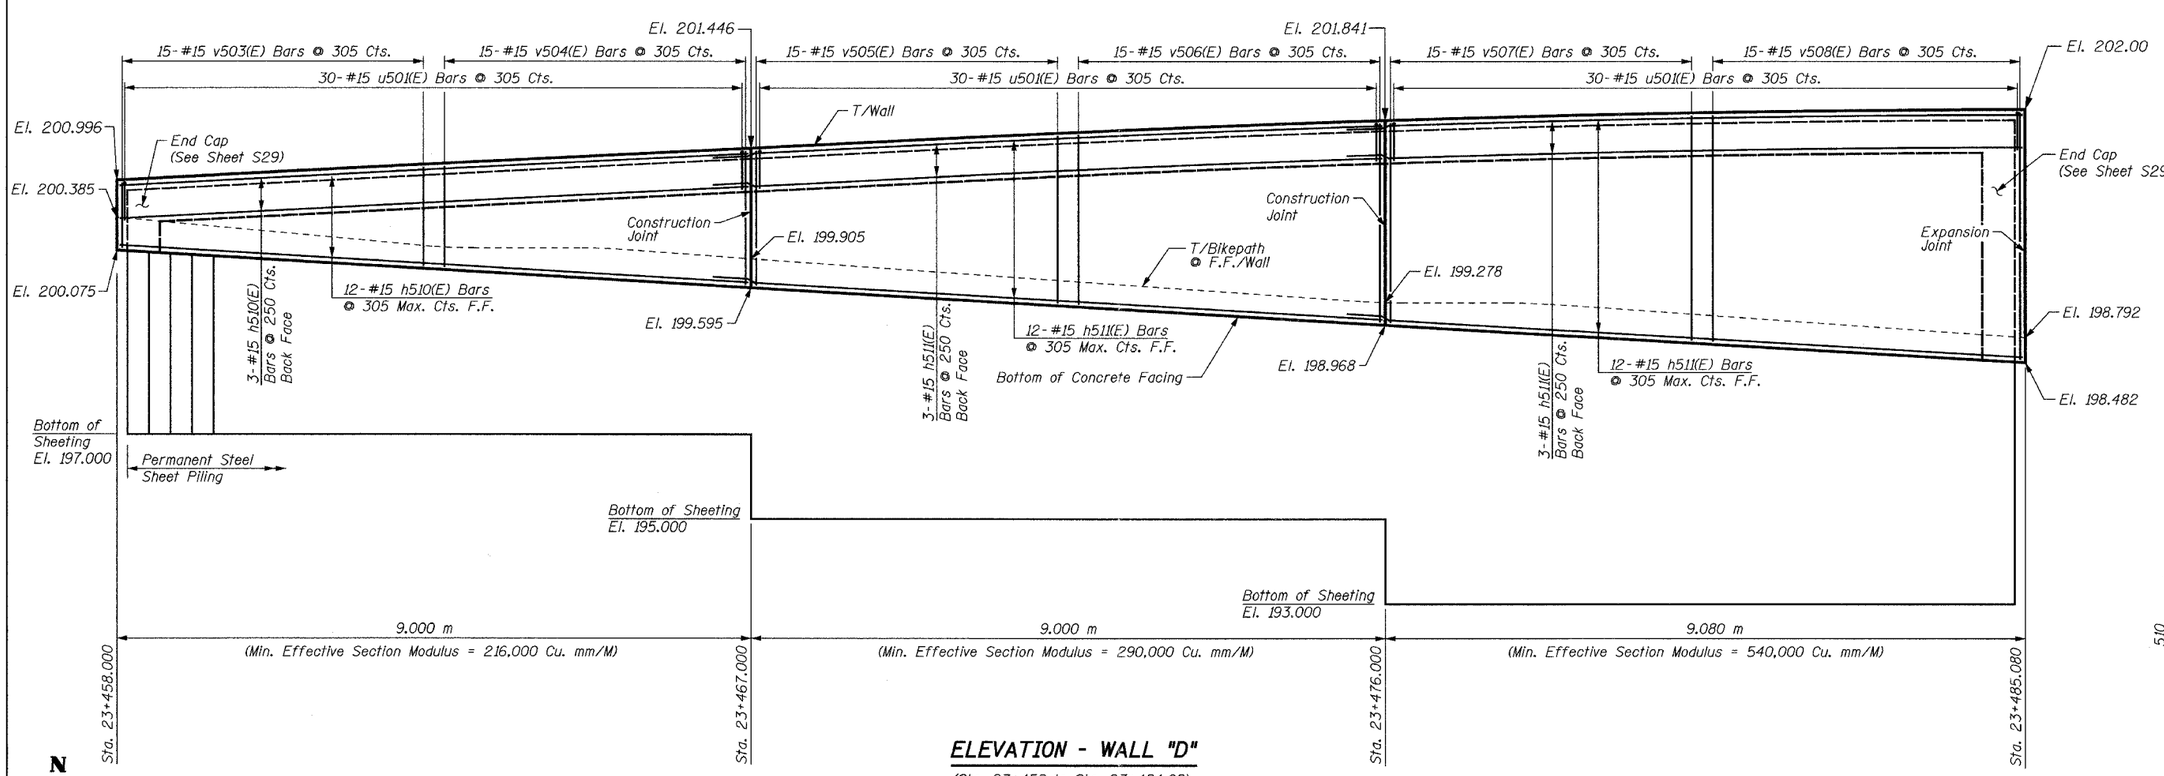

ELEVATION - WALL "D"

(Sta. 23+458 to Sta. 23+484.08)

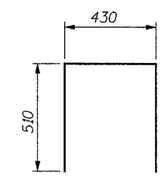

BAR u501(E)

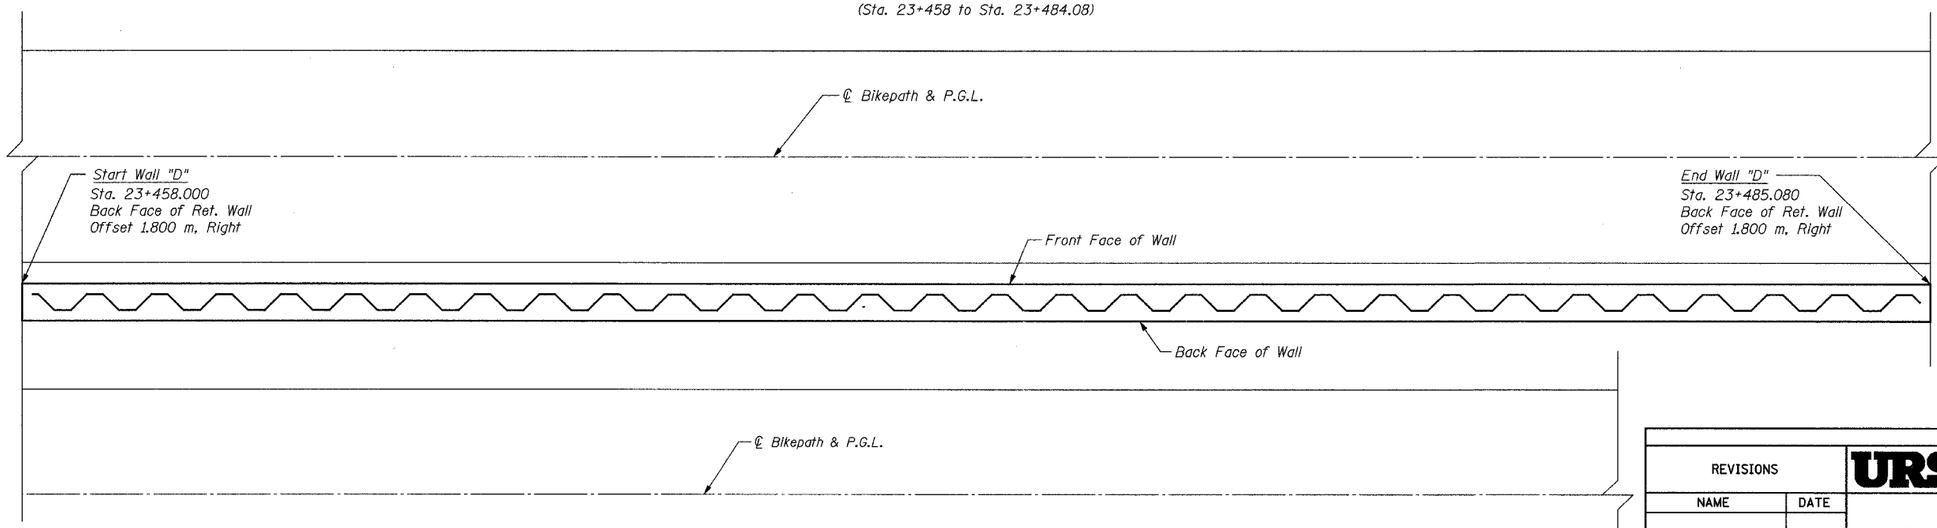

PLAN - WALL "D"

(Sta. 23+458 to Sta. 23+484.08)
(Reinforcement Omitted for Clarity)

NOTES:

For Notes and Bill of Material, see Sheet S29.

Work this sheet with Sheet S29.

SHEET S28 of S33

REVISIONS	
NAME	DATE

URS
1701 GOLF ROAD, SUITE 1000
ROLLING MEADOWS, IL 60008
TEL (847) 228-0707
FAX (847) 228-1115

VILLAGE OF OAKBROOK

SALT CREEK GREENWAY TRAIL
WALL "D", STA. 23+458 TO
STA. 23+485.08, PLAN & ELEVATION

DATE: 06/30/05 DRAWN BY: MDS
DESIGNED BY: MDS CHECKED BY: GAT