F.A.U. RTE.	SECTION	COUNTY	TOTAL SHEETS	SHEET NO.
6371	93-00295-02-PV	MCLEAN	117	41
STA. 885+00.00	TO STA. 890+00.00			
	ILLINOIS			

CONTRACT NO. 87267

SEC. 17, T.23 N., R.2 E., 3rd P.M.
MCLEAN COUNTY, ILLINOIS

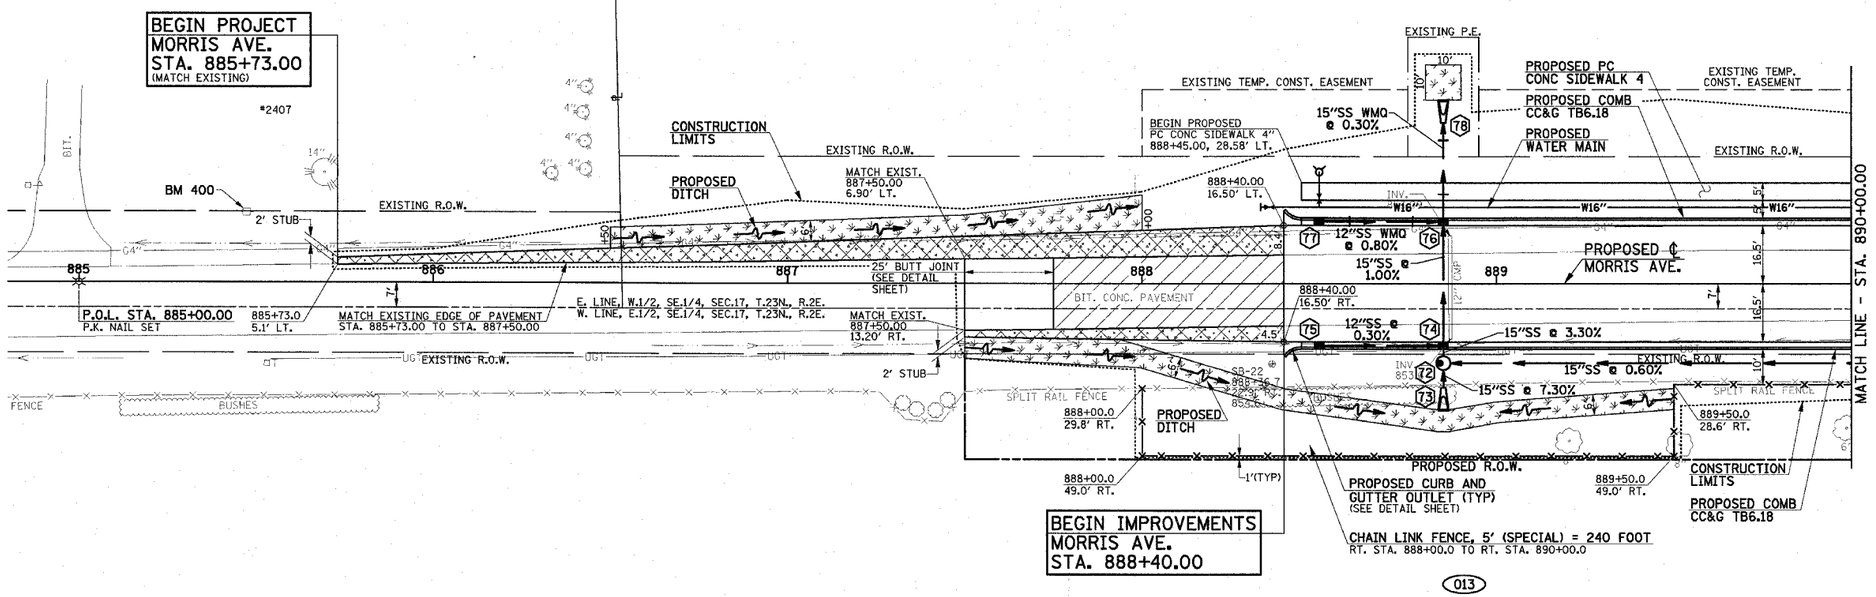

LEGEND

- PROPOSED TRANSITION PAVEMENT – INCIDENTAL BITUMINOUS SURFACING (8" THICK) OVER AGGREGATE BASE COURSE, TYPE A 6"
- PROPOSED INCIDENTAL BITUMINOUS SURFACING (VARIABLE THICKNESS)
- PROPOSED SODDING FOR DITCH LINING

FOR REMOVAL/RELOCATION PLAN IN THIS AREA SEE SHEET NO. 31.

SEE HORIZONTAL ALIGNMENT LAYOUT AND CONTROL SHEETS FOR ADDITIONAL INFORMATION.

SEE SCHEDULE OF QUANTITIES FOR TYPICAL SECTION PAVEMENT PAY ITEMS AND THEIR LOCATIONS.

SEE PAVEMENT JOINTS AND WATER MAIN PLAN AND PROFILE SHEETS FOR ADDITIONAL INFORMATION.

SEE THE STAGE CONSTRUCTION AND MAINTENANCE OF TRAFFIC PLANS FOR THE VARIOUS STAGES AND CONSTRUCTION SEQUENCES ON MORRIS AVE.

013
013PE
013TE

SEC. 17, T.23 N., R.2 E., 3rd P.M.
MCLEAN COUNTY, ILLINOIS

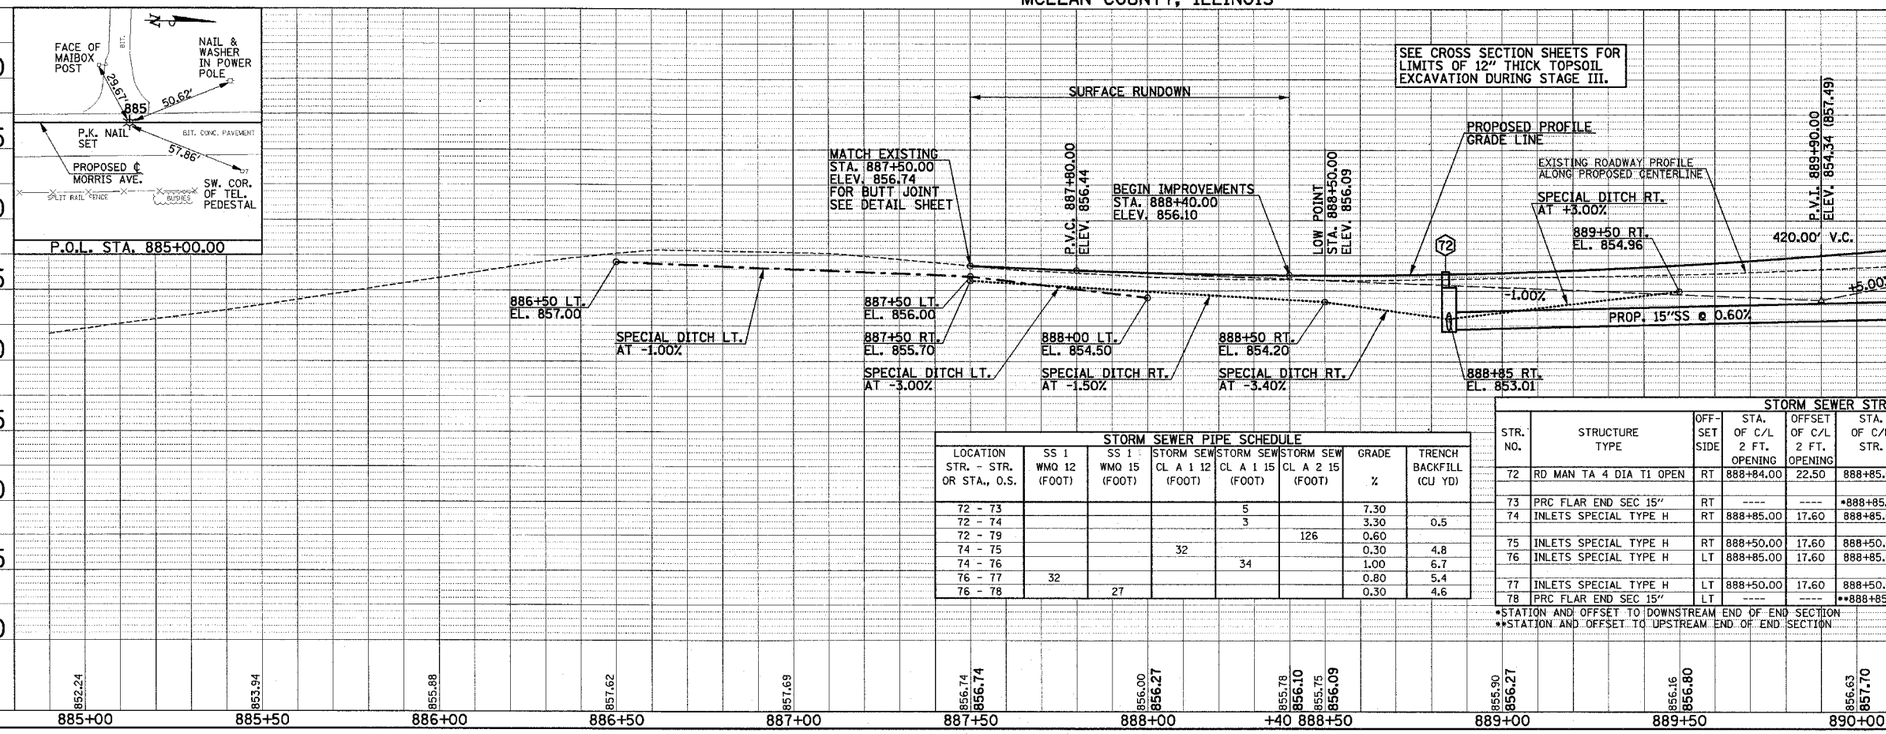

SEE CROSS SECTION SHEETS FOR LIMITS OF 12" THICK TOPSOIL EXCAVATION DURING STAGE III.

BM 400 - RAILROAD SPIKE IN POWER POLE ON WEST SIDE OF MORRIS AVE. STA. 885+47, 20' LT. ELEV. 855.75

STORM SEWER PIPE SCHEDULE

LOCATION STR. - STR. OR STA., O.S.	SS 1 WMQ 12 (FOOT)	SS 1 WMQ 15 (FOOT)	STORM SEW CL A 1 12 (FOOT)	STORM SEW CL A 1 15 (FOOT)	STORM SEW CL A 2 15 (FOOT)	GRADE %	TRENCH BACKFILL (CU YD)
72 - 73				5		7.30	
72 - 74				3		3.30	0.5
72 - 79					126	0.60	
74 - 75			32			0.30	4.8
74 - 76				34		1.00	6.7
76 - 77	32					0.80	5.4
76 - 78		27				0.30	4.6

STORM SEWER STRUCTURE SCHEDULE

STR. NO.	STRUCTURE TYPE	OFF-SET SIDE	STA. OF C/L 2 FT. OPENING	OFFSET OF C/L 2 FT. OPENING	STA. OF C/L STR.	OFFSET OF C/L STR.	EX. T/O FRAME/ GRATE ELEV.	PR. T/O FRAME/ GRATE ELEV.	PR. T/O FLAT SLAB TOP ELEV.	INVERT IN ELEV.	U.S. STR. NO.	INVERT OUT ELEV.	D.S. STR. NO.
72	RD MAN TA 4 DIA T1 OPEN	RT	888+84.00	22.50	888+85.00	22.50	----	856.34	855.24	852.20	73	852.10	74
										852.24	79		
73	PRC FLAR END SEC 15"	RT	----	----	•888+85.00	•29.50	----	----	----	853.00	----	852.56	72
74	INLETS SPECIAL TYPE H	RT	888+85.00	17.60	888+85.00	17.60	----	855.85	----	852.00	72	851.95	76
										852.00	75		
75	INLETS SPECIAL TYPE H	RT	888+50.00	17.60	888+50.00	17.60	----	855.76	----	----	----	852.10	74
76	INLETS SPECIAL TYPE H	LT	888+85.00	17.60	888+85.00	17.60	----	855.85	----	851.61	74	851.60	78
										851.74	77		
77	INLETS SPECIAL TYPE H	LT	888+50.00	17.60	888+50.00	17.60	----	855.76	----	----	----	852.00	76
78	PRC FLAR END SEC 15"	LT	----	----	••888+85.00	••45.50	----	----	----	851.52	76	851.50	WEST

•STATION AND OFFSET TO DOWNSTREAM END OF END SECTION
••STATION AND OFFSET TO UPSTREAM END OF END SECTION