F.A.U. RTE.	SECTION	COUNTY	TOTAL SHEETS	SHEET NO.
6371	93-00295-02-PV	MCLEAN	117	90
STA.		TO STA.		
		ILLINOIS		

CONTRACT NO. 87267

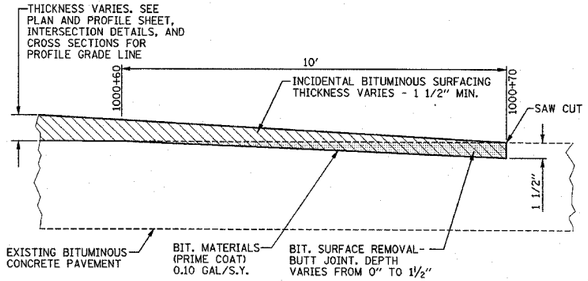

BUTT JOINT DETAIL - TIMBERLAKE LANE

STA. 1000+60 TO STA. 1000+70
NO SCALE

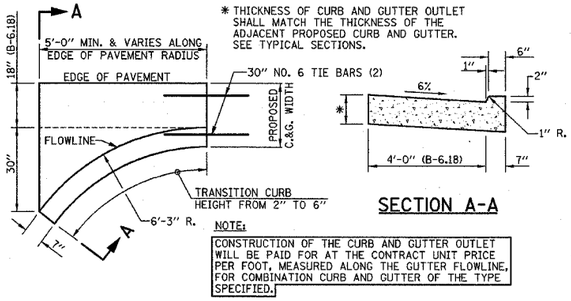

NOTE:
CONSTRUCTION OF THE CURB AND GUTTER OUTLET WILL BE PAID FOR AT THE CONTRACT UNIT PRICE PER FOOT, MEASURED ALONG THE GUTTER FLOWLINE, FOR COMBINATION CURB AND GUTTER OF THE TYPE SPECIFIED.

DETAIL OF CURB & GUTTER OUTLET

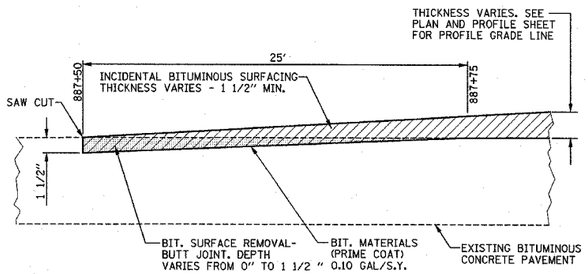

BUTT JOINT DETAIL - MORRIS AVENUE

STA. 887+50 TO STA. 888+40
NO SCALE

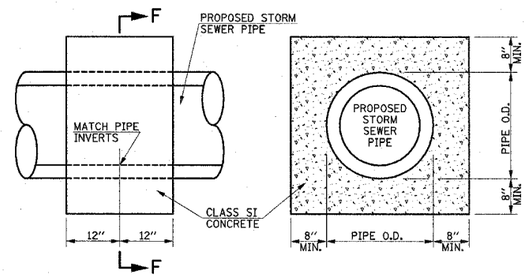

NOTE
THE CONCRETE COLLARS SHALL BE UTILIZED WHERE CONNECTING STORM SEWERS OF DIFFERENT TYPES. THE COST OF CONSTRUCTING THE CONCRETE COLLARS WILL BE PAID FOR AT THE CONTRACT UNIT PRICE PER EACH FOR CONCRETE COLLAR.

CONCRETE COLLAR DETAILS

NO SCALE

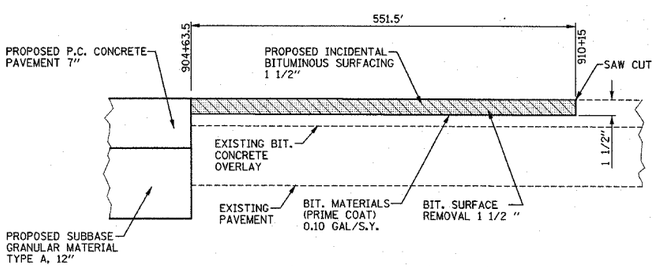

RESURFACING DETAIL - MORRIS AVENUE

STA. 904+63.5 TO STA. 910+15
NO SCALE

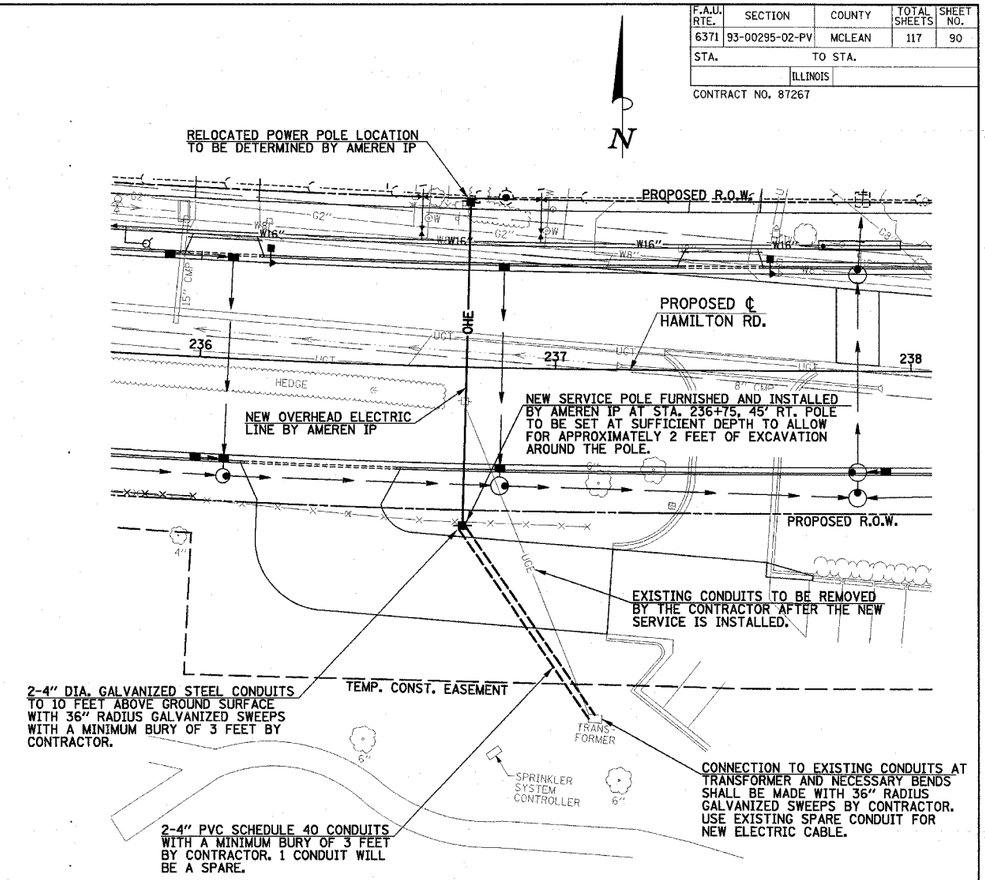

GOLF COURSE ELECTRIC SERVICE MODIFICATIONS

SCALE : 1"=20'

NOTE
1. THE CONTRACTOR SHALL COORDINATE THE WORK WITH AMEREN IP. THE INTENT IS TO PROVIDE CONTINUOUS ELECTRIC SERVICE TO THE GOLF COURSE WITH A MINIMUM OF INTERRUPTED SERVICE.
2. AMEREN IP WILL FURNISH AND INSTALL THE POWER POLES AND ELECTRIC CABLES.
3. THE CONTRACTOR WILL FURNISH AND INSTALL THE GALVANIZED STEEL AND PVC CONDUITS. THE EXCAVATIONS UNDER PAVED SURFACES SHALL BE BACKFILLED WITH TRENCH BACKFILL MATERIAL MEETING THE REQUIREMENTS OF ARTICLE 1003.04 OF THE STANDARD SPECIFICATIONS.
4. THIS WORK WILL BE PAID FOR AT THE CONTRACT UNIT PRICE PER EACH FOR ELECTRIC SERVICE INSTALLATION, SPECIAL. THE WORK SHALL INCLUDE FURNISHING AND INSTALLING THE CONDUITS INCLUDING SWEEPS, FITTINGS, EXCAVATING, BACKFILLING AND REMOVING THE EXISTING CONDUITS.

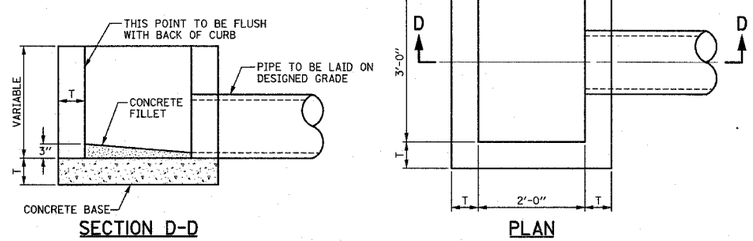

BICYCLE SAFE
FRAME AND GRATE
NEENAH NO. R-3067 WITH TYPE A GRATE FOR FULL HEIGHT CURB AND NEENAH NO. R-3290-A WITH TYPE A GRATE FOR DEPRESSED CURB

MATERIALS PERMITTED FOR INLETS	T
PRECAST REINFORCED CONCRETE SECTIONS	3"
CAST-IN-PLACE CONCRETE	6"

DETAIL OF INLET - TYPE H

ILLINOIS DEPARTMENT OF TRANSPORTATION

MISCELLANEOUS DETAILS

SCALE : NONE

DATE : 3-05
DRAWN BY : J.L.B.
CHECKED BY : R.L.H.