CONTRACT #91292

F.A.S. RTE.	SECTION	COUNTY	TOTAL SHEETS	SHEET NO.
642	99-00124-01-PV	COLES	157	37
STA. 100+00		TO STA. 126+00		
FED. ROAD DIST. NO.	ILLINOIS	FED. AID PROJECT		

1"=50'
0 50 100

N

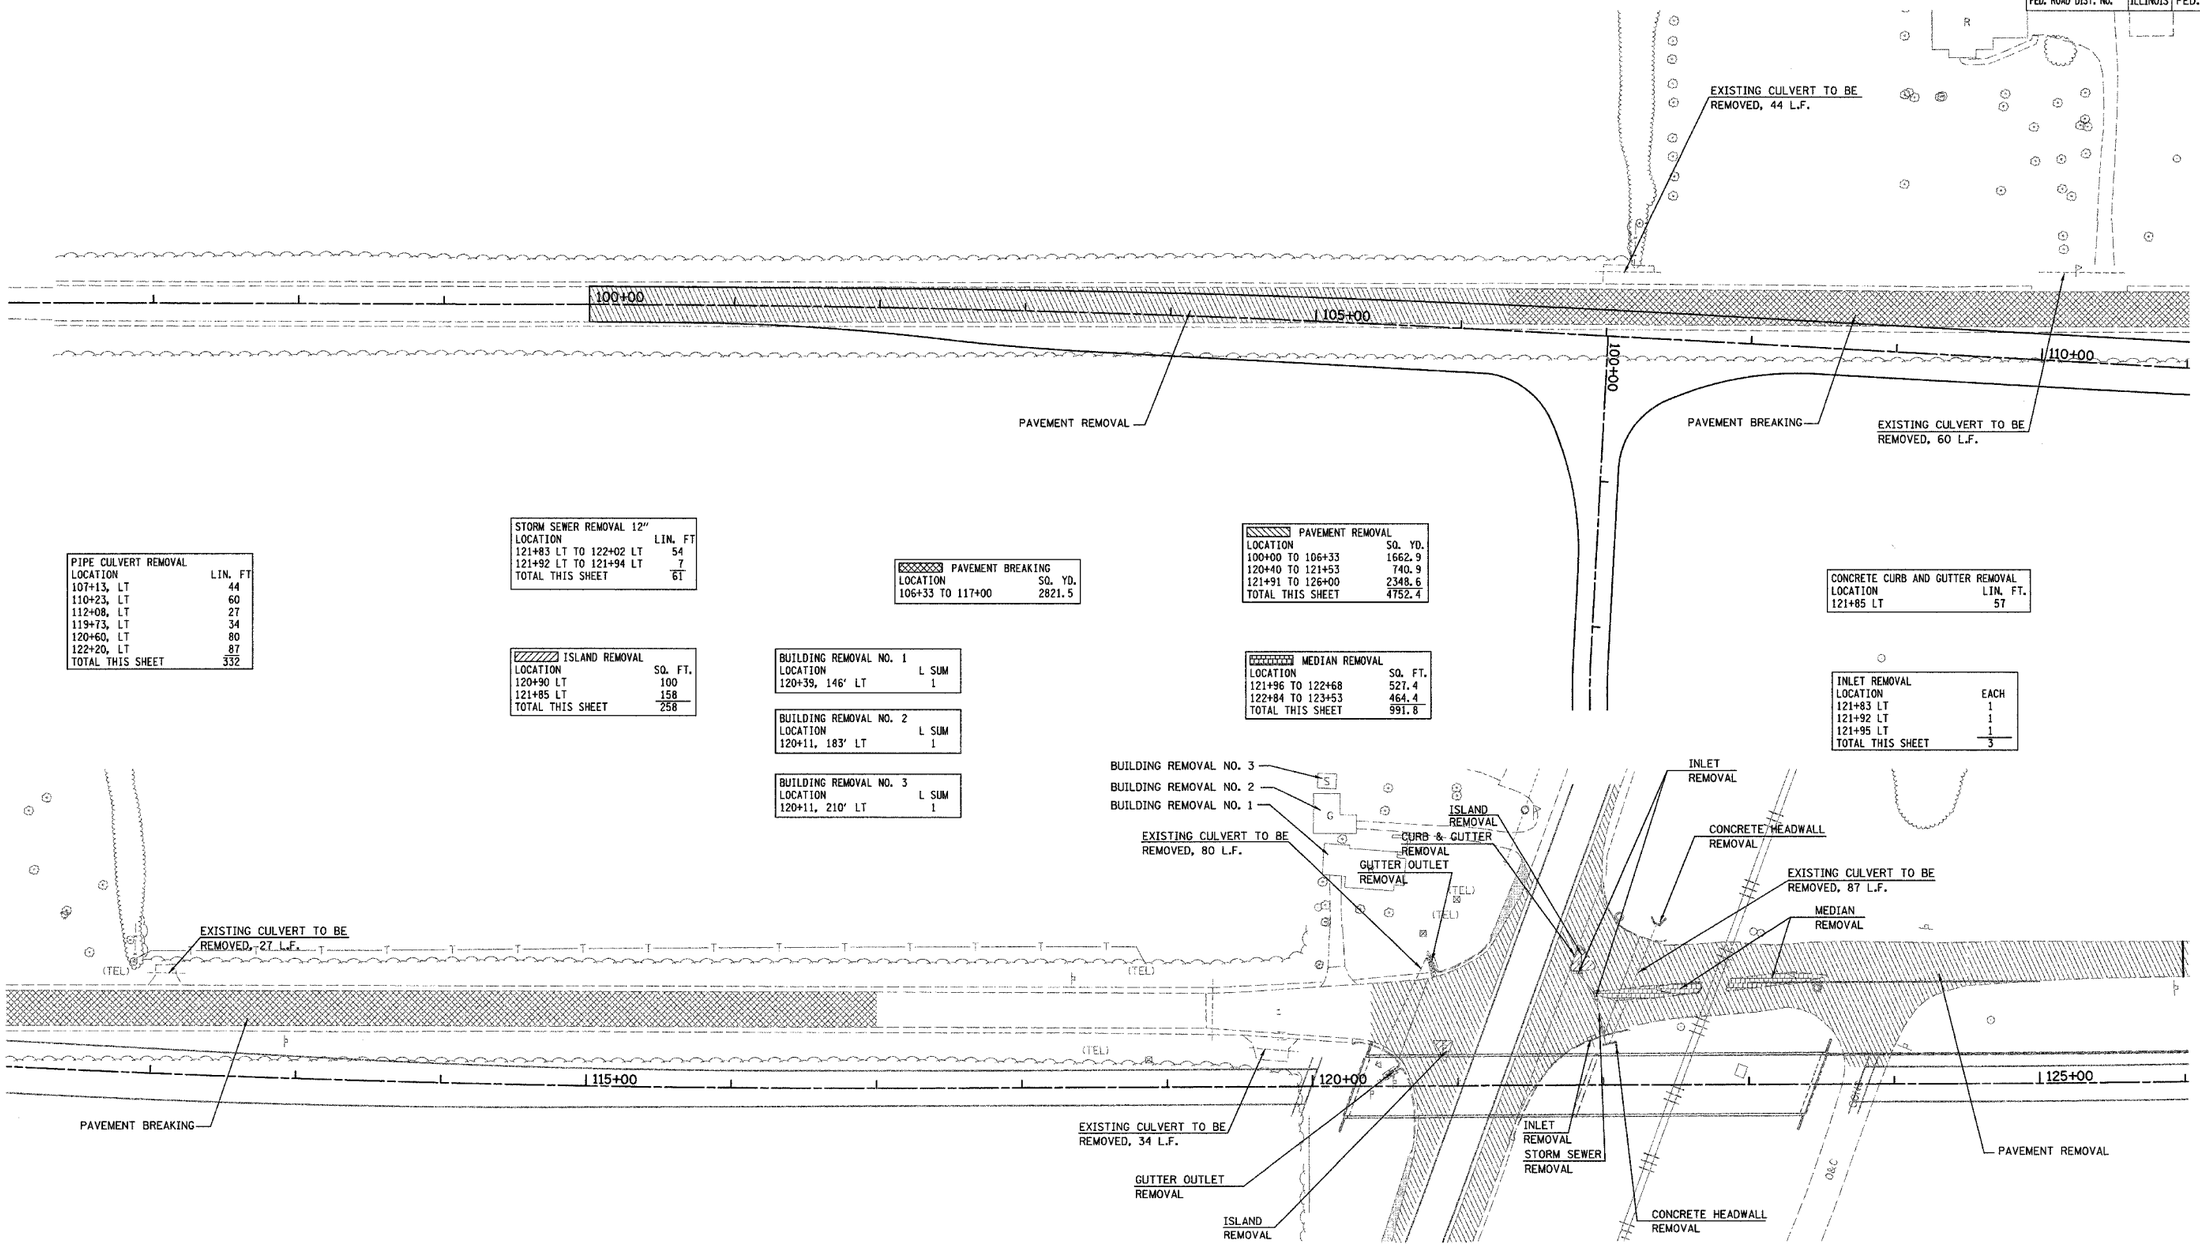

PIPE CULVERT REMOVAL	
LOCATION	LIN. FT
107+13, LT	44
110+23, LT	60
112+08, LT	27
119+73, LT	34
120+60, LT	80
122+20, LT	87
TOTAL THIS SHEET	332

STORM SEWER REMOVAL 12"	
LOCATION	LIN. FT
121+83 LT TO 122+02 LT	54
121+92 LT TO 121+94 LT	7
TOTAL THIS SHEET	61

ISLAND REMOVAL	
LOCATION	SQ. FT.
120+90 LT	100
121+85 LT	158
TOTAL THIS SHEET	258

BUILDING REMOVAL NO. 1	
LOCATION	L SUM
120+39, 146' LT	1

BUILDING REMOVAL NO. 2	
LOCATION	L SUM
120+11, 183' LT	1

BUILDING REMOVAL NO. 3	
LOCATION	L SUM
120+11, 210' LT	1

PAVEMENT BREAKING	
LOCATION	SQ. YD.
106+33 TO 117+00	2821.5

PAVEMENT REMOVAL	
LOCATION	SQ. YD.
100+00 TO 106+33	1662.9
120+40 TO 121+53	740.9
121+91 TO 126+00	2348.6
TOTAL THIS SHEET	4752.4

MEDIAN REMOVAL	
LOCATION	SQ. FT.
121+96 TO 122+68	527.4
122+84 TO 123+53	464.4
TOTAL THIS SHEET	991.8

CONCRETE CURB AND GUTTER REMOVAL	
LOCATION	LIN. FT.
121+85 LT	57

INLET REMOVAL	
LOCATION	EACH
121+83 LT	1
121+92 LT	1
121+95 LT	1
TOTAL THIS SHEET	3

GUTTER OUTLET REMOVAL	
LOCATION	EACH
120+56 LT	1
120+83 LT	1
TOTAL THIS SHEET	2

CONCRETE HEADWALL REMOVAL	
LOCATION	EACH
122+05 LT	1
122+37 LT	1
TOTAL THIS SHEET	2

REVISIONS	
NAME	DATE

ILLINOIS DEPARTMENT OF TRANSPORTATION

REMOVAL PLAN

SCALE: VERT. HORIZ. 1" = 50'
DATE 08/12/2005

DRAWN BY RLH
CHECKED BY MED

TUG PROJ. #397022-5
..\SHEETREMOVAL-W.dgn
08/12/2005

THE UPCHURCH GROUP, INC., 1810 CHARLESTON AVE, MATTOON, ILLINOIS 61938, (217) 235-3177 PROFESSIONAL DESIGN FIRM CORPORATION LICENSE NO. 184-003401

STA. 100+00 TO STA. 126+00