SECTION	COUNTY	TOTAL SHEETS	SHEET NO.
99-00007-00-HP	JERSEY	5	5
FEDERAL AID PROJECT			
CONTRACT NO. 97253			

ALL CONTRACTORS SHALL CHECK & VERIFY ALL DIMENSIONS & CONDITIONS AT THE JOB SITE

Revisions: 1

Drawn by: L. M. JOHNSON

Issued for:

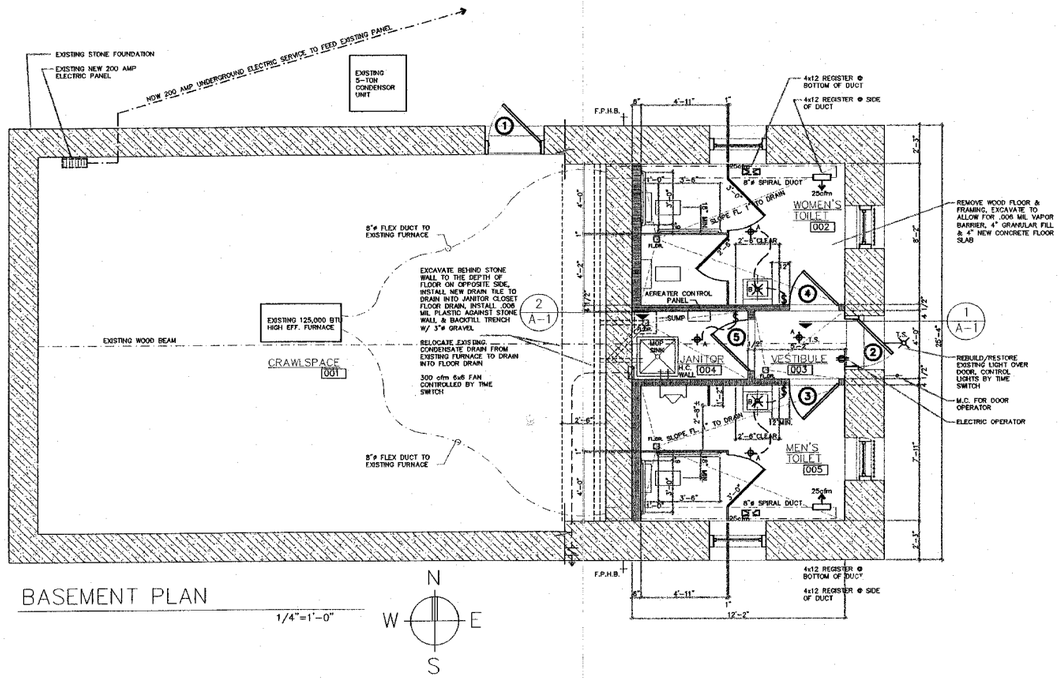

BASEMENT PLAN

1/4"=1'-0"

N W E S

FINISH SCHEDULE

ROOM NAME	FLOOR		WALLS			CEILING			REMARKS
	CONST.	FINISH	CONST.	FINISH	BASE	CONST.	FIN.	HEIGHT	
	○ EXISTING EARTH TO BE LEVELED ○ REPLACE EXISTING WOOD FLOOR W/CONCRETE AS PER DETAIL	○ EX. WOOD FLOORING TO BE REMOVED & REPLACED AS INDICATED ○ 2" x 2" MOSAIC TILE ○ UNFINISHED	○ EXISTING EXPOSED MASONRY ○ EXISTING EXPOSED MASONRY ○ NEW PLASTERED FURRING STUDS	○ UNFINISHED ○ DRYWALL PAINT ○ EXPOSED STUDS ○ 4" CERAMIC TILE OVER DUROCK ○ EXPOSED MASONRY ○ WOOD ○ CERAMIC TILE ○ NONE		○ EXISTING EXPOSED WOOD CEILING TO REMAIN ○ EXISTING JOISTS & EXPOSED FLOORING ABOVE TO REMAIN	○ PAINT ○ UNFINISHED	(E = EXISTING HEIGHT)	
001-CRAWLSPACE	○	○	○	○		○	○		
002-WOMEN'S TOILET	○	○	○	○		○	○		NEW TOILET PARTITIONS
003-VESTIBULE	○	○	○	○		○	○		
004-JANITOR'S CLOSET	○	○	○	○		○	○		
005-MEN'S TOILET	○	○	○	○		○	○		NEW TOILET PARTITIONS

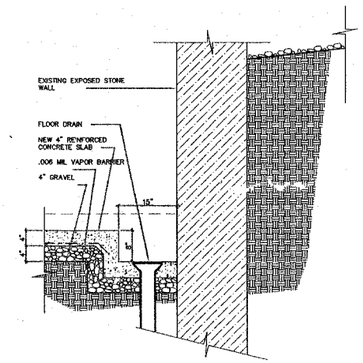

2 A-1 DETAIL OF SUMP

3/4"=1'-0"

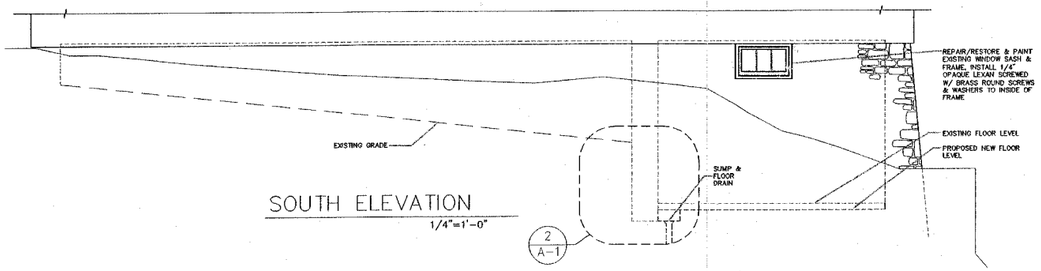

SOUTH ELEVATION

1/4"=1'-0"

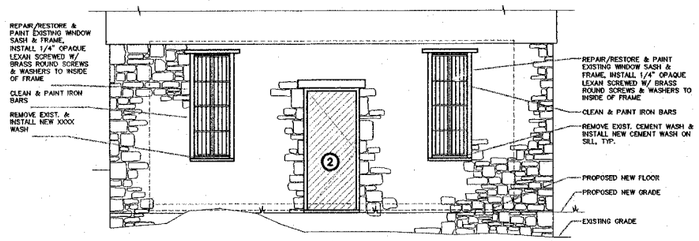

EAST ELEVATION

1/4"=1'-0"

DOOR SCHEDULE

MARK	TYPE	SIZE	DOOR	FRAME	FINISH	REMARKS
			NEW 1 3/4" SLICED RED OAK S.C. DOOR ○ EXISTING DOOR TO REMAIN, REPAIR/RESTORE ○ EXISTING DOOR TO REMAIN, REPAIR/RESTORE ○ NONE	○ NEW WOOD EXTERIOR FRAME TO MATCH EXISTING ○ REWORK ORIGINAL EXISTING FRAME ○ NEW HOLLOW METAL FRAME	○ PAINT ○ STAIN & VARNISH FINISH ○ UNFINISHED	○ SIGHT PROOF 18"x18" WOOD LOUVER IN DOOR ○ LETTER BOX SLOT 3"x18" @ 3'-6" FLOOR ○ DOOR CLOSURE ○ INSTALL NO STOP ON LATCH SIDE OF DOOR FOR FIRST 4'-0" ABOVE FLOOR
1	A	3'-4" x 6'-8"	○		○	○
2	B	2'-10" x 6'-8"	○		○	○
3	C	2'-10" x 6'-8"	○		○	
4	C	2'-10" x 6'-8"	○		○	
5	C	2'-10" x 6'-8"	○		○	

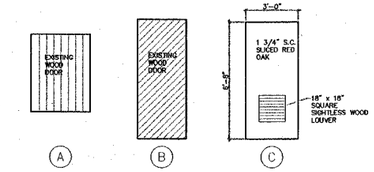

DOOR TYPES

1/2"=1'-0"

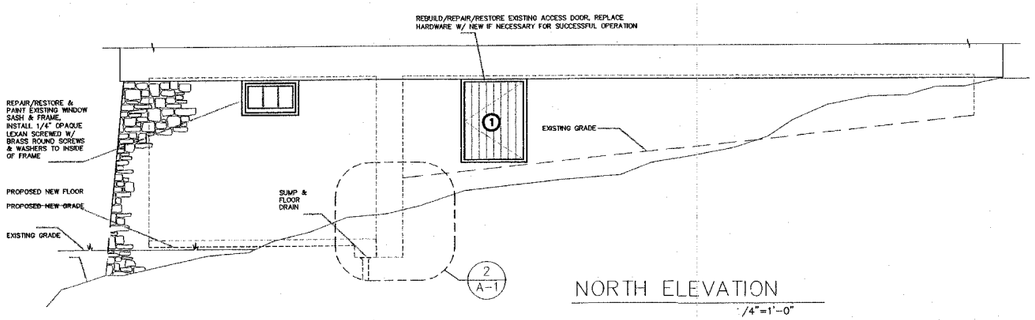

NORTH ELEVATION

/4"=1'-0"

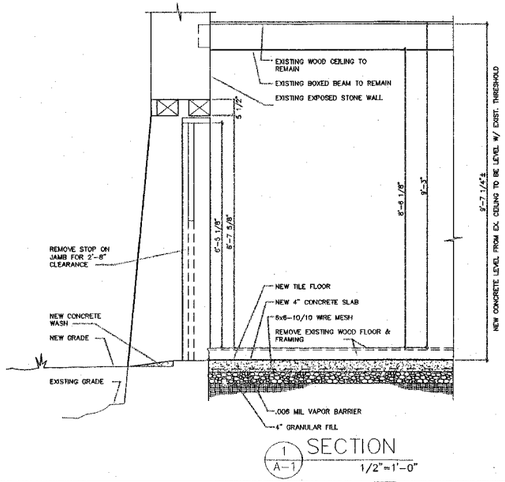

1 A-1 SECTION

1/2"=1'-0"

Jack Richard Luer, Architect for J.R. Luer & Associates
731 Fieldcrest, St. Louis MO 63126 (314) 963-9538
Laura Johnson, Associate
3935A Juniata St. Louis, MO 63116 (314) 664-9408

Public Toilets for:

ELSAH VILLAGE HALL

Elsah, Illinois

JOB NUMBER: 99060

DATE ISSUED: 9/25/2000

SHEET: A-1

I:and Projects\elsah\dwg\plot\ 10-20-03.dwg, 6/27/2005 11:13:38 AM, jmain, 1:1