F.A.P. RTE.	SECTION	COUNTY	TOTAL SHEETS	SHEET NO.
840	143N	WILL	121	72
STA.	TO STA.			
FED. ROAD DIST. NO. 1	ILLINOIS	FED. AID PROJECT		

CONTRACT NO. - 60445

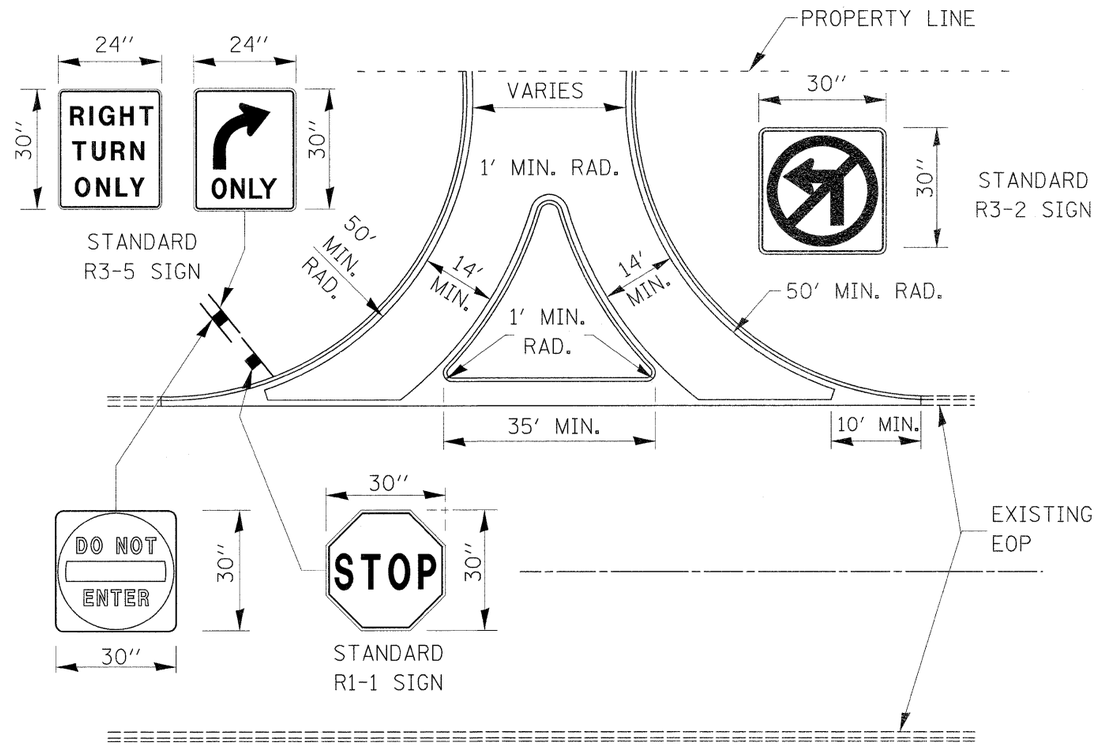

(1''=25 mm)

REVISIONS	
NAME	DATE

ILLINOIS DEPARTMENT OF TRANSPORTATION

STANDARD DETAIL
FOR
RIGHT-IN RIGHT-OUT
DRIVEWAY ENTRANCE

SCALE 1:500 DRAWN BY

DATE 10/18/2011 CHECKED BY

10/18/2011
c:\pw_work\pwidot\bauerdl\d0198247\P102397-sht-typical.dgn
bauerdl