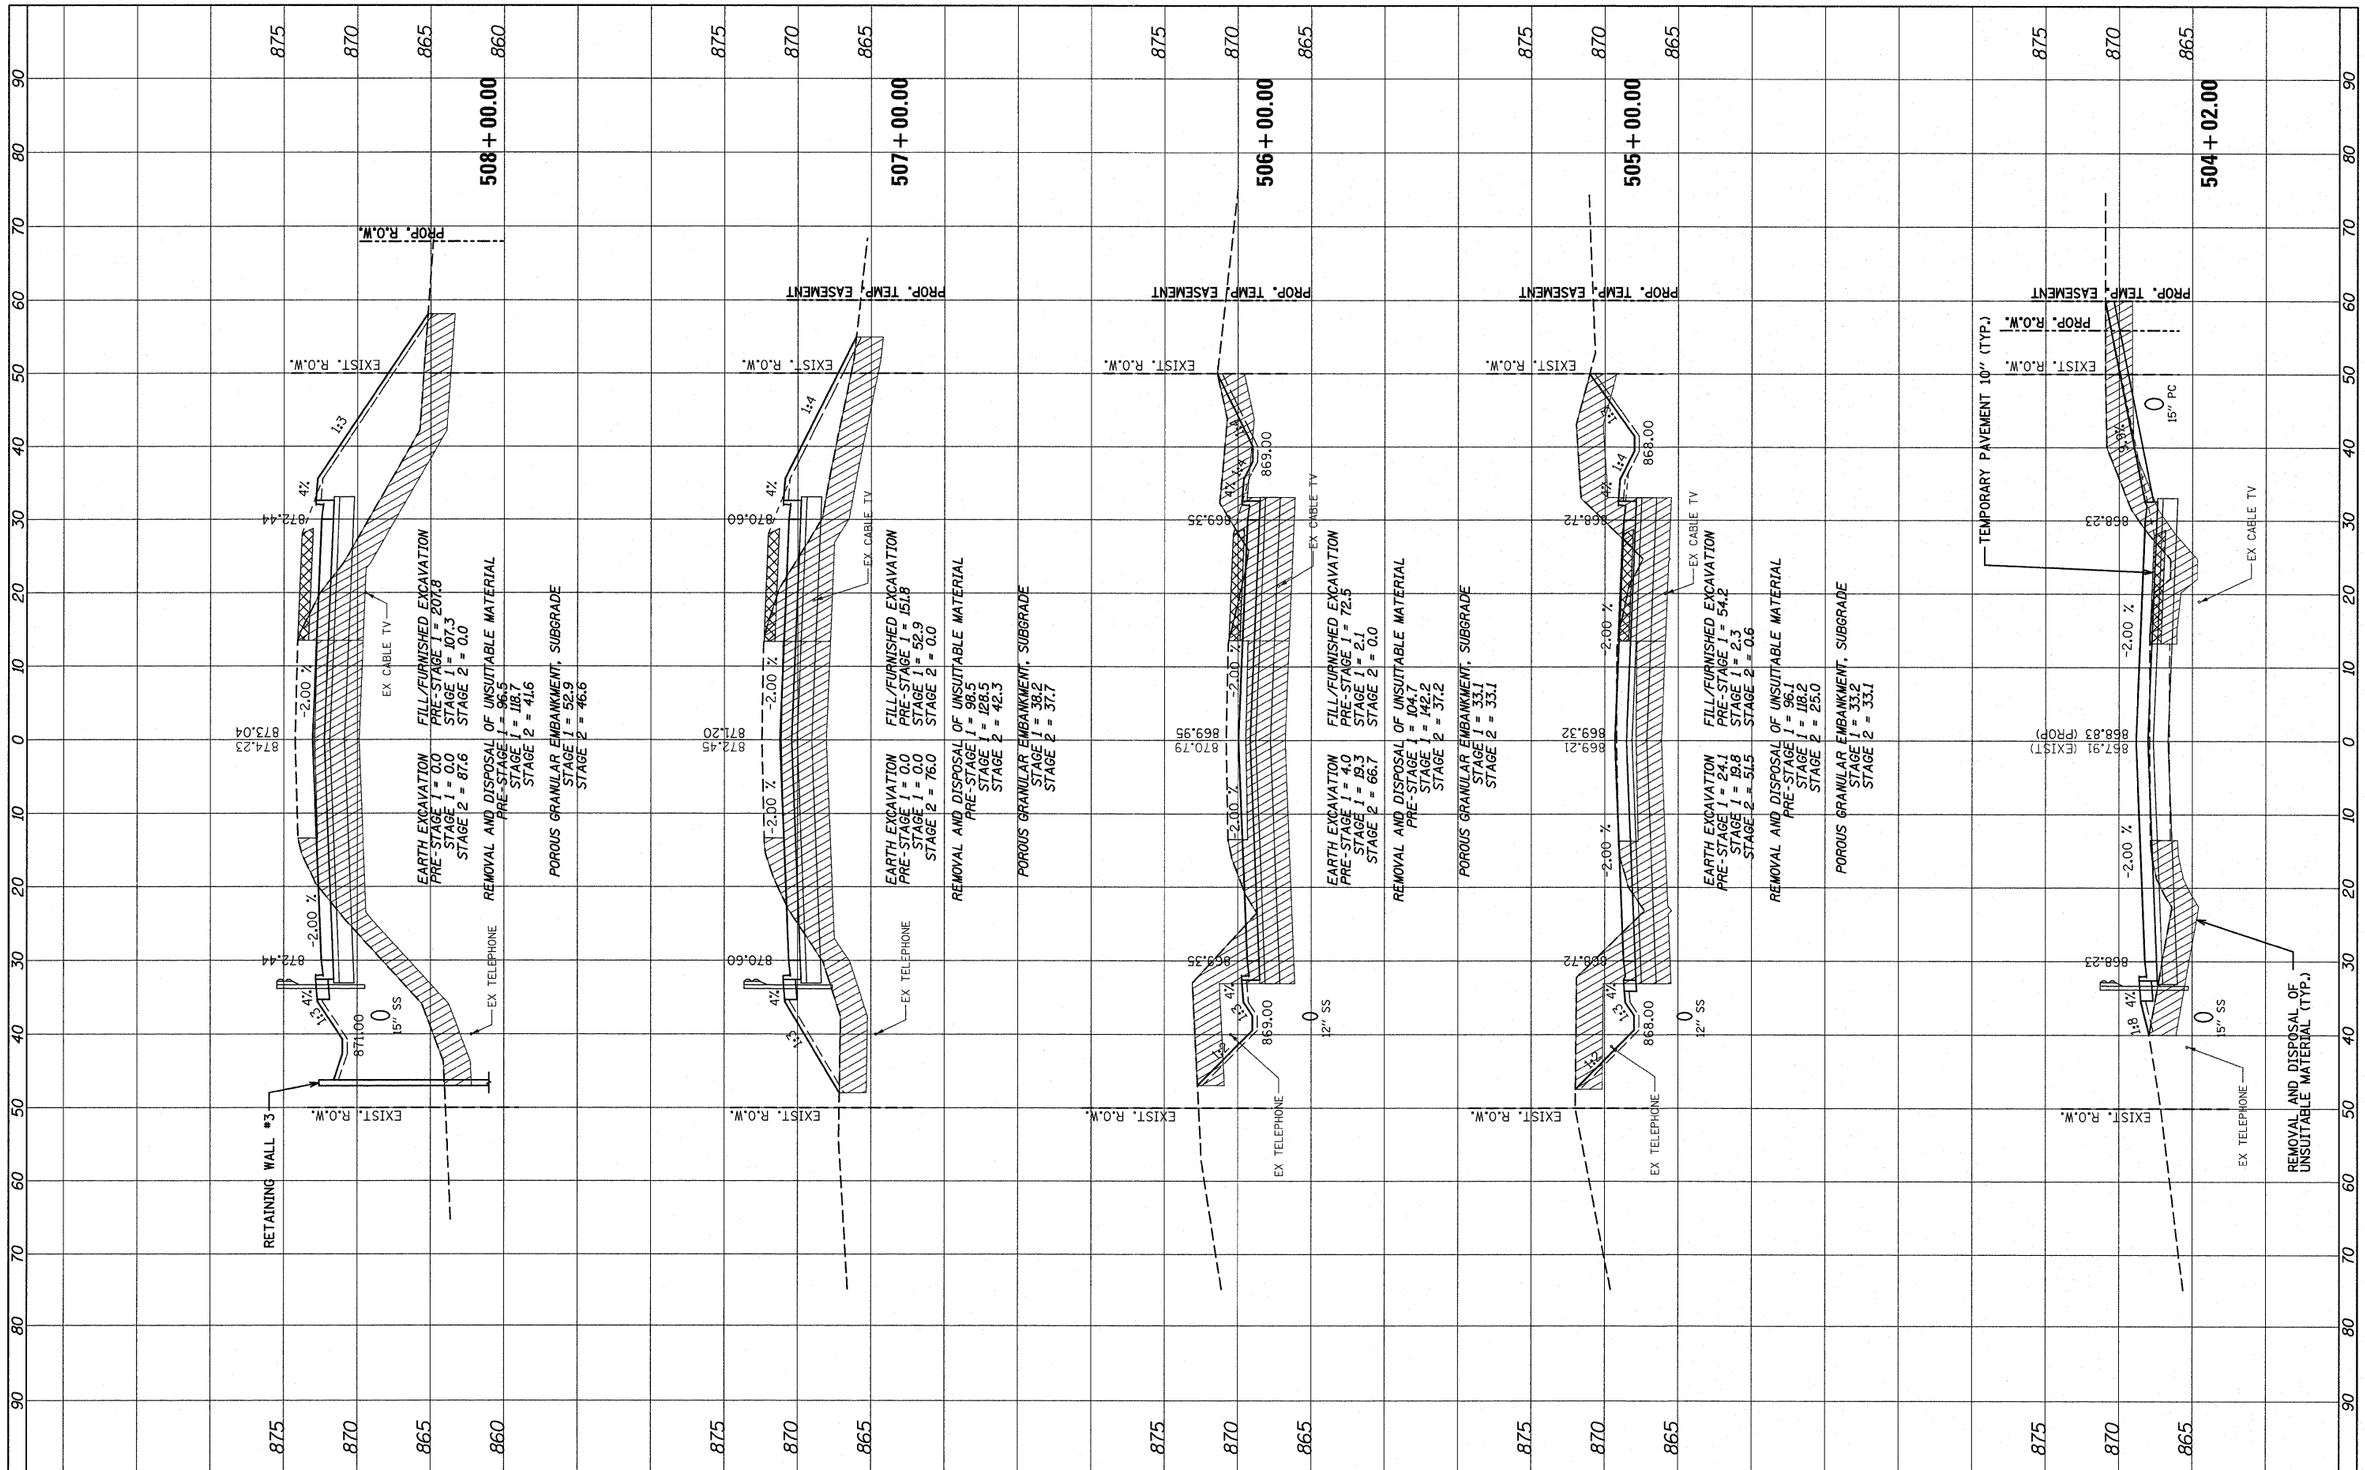

FINAL SURVEY	BY	DATE
NOTE BOOK	SURVEYED	
NO.	PLOTTED	
	TEMPLATE	
	AREAS	
	AREAS CHECKED	

ORIGINAL SURVEY	BY	DATE
NOTE BOOK	SURVEYED	
NO.	PLOTTED	
	TEMPLATE	
	AREAS	
	AREAS CHECKED	

FILE NAME = 60I35-sht-xssht.dgn	USER NAME = $USER$	DESIGNED - ADW	REVISED - 10/21/2011 N.W.S.
		DRAWN - ADW	REVISED -
	PLOT SCALE = $SCALE$	CHECKED - RJD	REVISED -
	PLOT DATE = $DATE$	DATE - JUNE 30, 2011	REVISED -

STATE OF ILLINOIS
DEPARTMENT OF TRANSPORTATION

IL RTE 62 (ALGONQUIN RD.) FROM EASTING'S WAY TO PENNY RD.
CROSS SECTIONS

SCALE: 1"=10'(H):1"=5'(V) | SHEET NO. 7 OF 13 SHEETS | STA. 504+02.00 TO STA. 508+00.00

F.A.P. RTE.	SECTION	COUNTY	TOTAL SHEETS	SHEET NO.
339	116 Y-1-R-1	COOK	122	105
		CONTRACT NO. 60I35		
		ILLINOIS FED. AID PROJECT		