CONSTRUCTION NOTES:

TWO CHANGEABLE MESSAGE SIGNS ON GALENA BLVD WILL NEED TO BE IN PLACE ONE WEEK PRIOR AND ONE WEEK AFTER THE TRAFFIC SIGNAL IS TURNED-ON. ONE CHANGEABLE MESSAGE SIGN WILL BE PLACED WEST OF THE IL 56 WEST RAMPS AND THE OTHER CHANGEABLE MESSAGE SIGN WILL BE PLACED EAST OF THE IL 56 EAST RAMPS. THIS IS REQUIRED FOR A NEW STOP CONDITION.

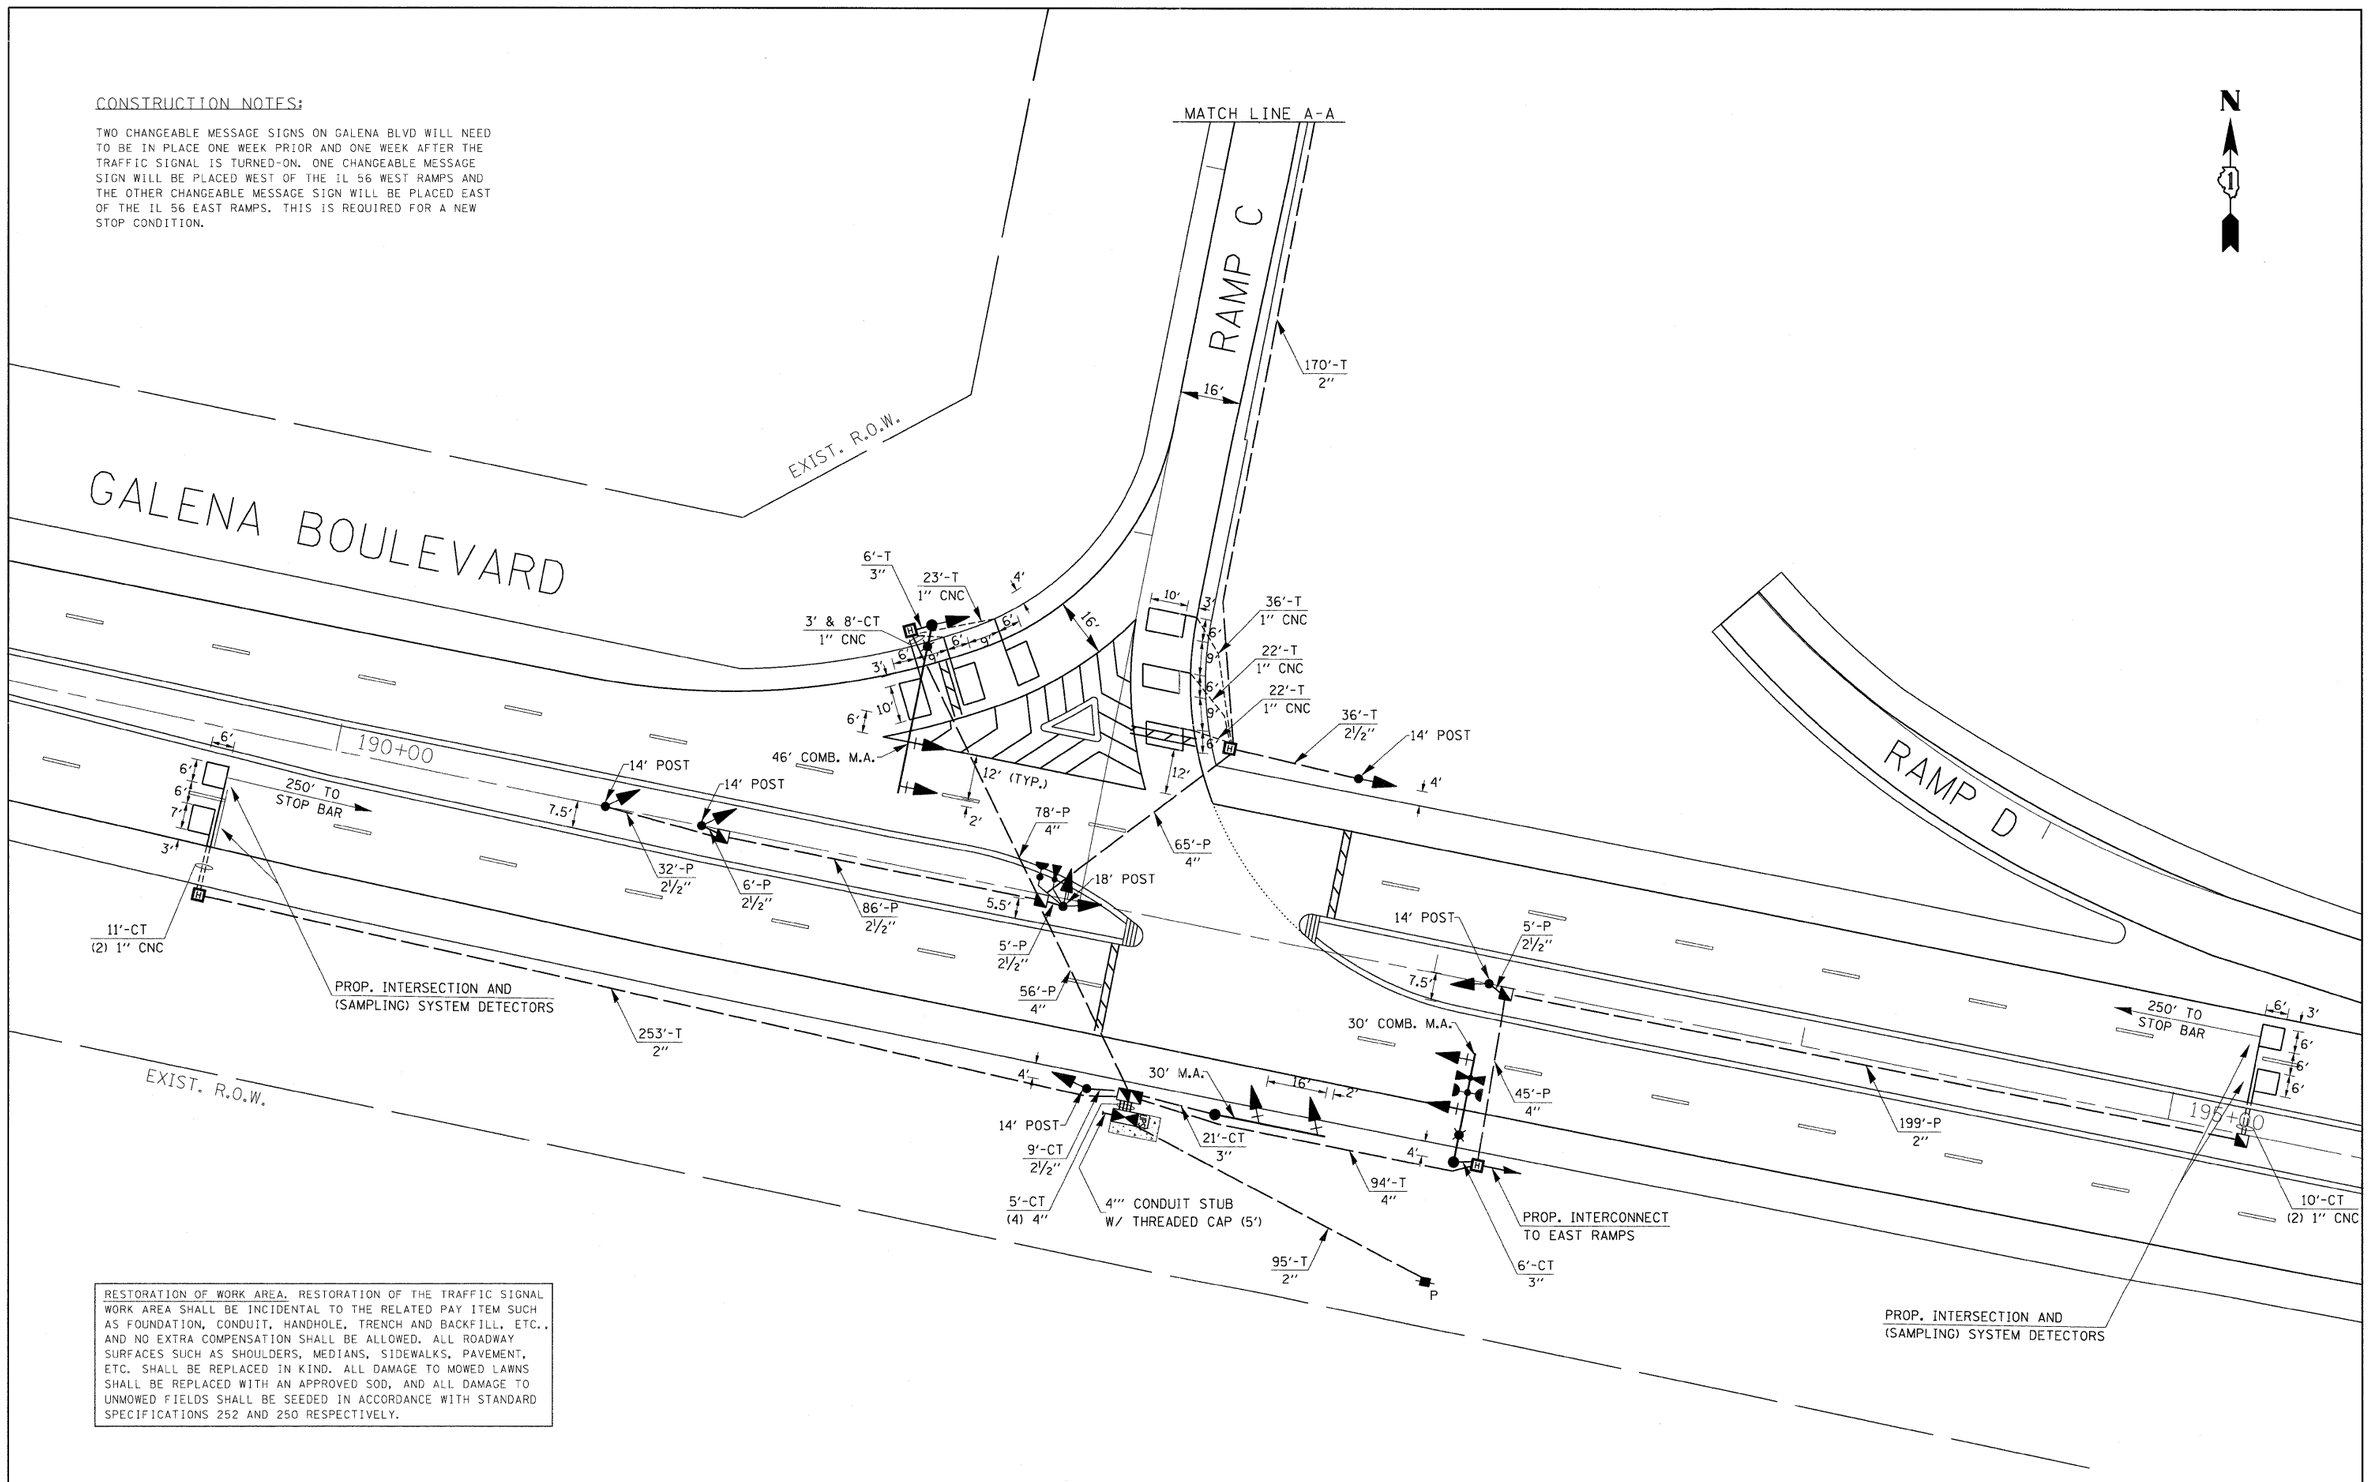

RESTORATION OF WORK AREA. RESTORATION OF THE TRAFFIC SIGNAL WORK AREA SHALL BE INCIDENTAL TO THE RELATED PAY ITEM SUCH AS FOUNDATION, CONDUIT, HANDHOLE, TRENCH AND BACKFILL, ETC., AND NO EXTRA COMPENSATION SHALL BE ALLOWED. ALL ROADWAY SURFACES SUCH AS SHOULDERS, MEDIANS, SIDEWALKS, PAVEMENT, ETC. SHALL BE REPLACED IN KIND. ALL DAMAGE TO MOWED LAWNS SHALL BE REPLACED WITH AN APPROVED SOD, AND ALL DAMAGE TO UNMOWED FIELDS SHALL BE SEEDED IN ACCORDANCE WITH STANDARD SPECIFICATIONS 252 AND 250 RESPECTIVELY.

FILE NAME = $FILEABBREV$	USER NAME = plascencia1	DESIGNED - IP	REVISED -
		DRAWN - IP	REVISED -
	PLOT SCALE = 20.000000 ' / in.	CHECKED - DAG	REVISED -
	PLOT DATE = 8/25/2011	DATE -	REVISED -

STATE OF ILLINOIS
DEPARTMENT OF TRANSPORTATION

TRAFFIC SIGNAL INSTALLATION PLAN
GALENA BLVD AND IL 56 WEST RAMPS (1 OF 2)

SCALE: 1" = | SHEET NO. OF SHEETS | STA. TO STA.

F.A.U. RTE.	SECTION	COUNTY	TOTAL SHEETS	SHEET NO.
573	61HB-1-R	KANE	110	36
		CONTRACT NO. 60K76		
FED. ROAD DIST. NO.	ILLINOIS	FED. AID PROJECT		

P:\56809-15.dgn 8/25/2011 9:23:52 AM User=plascencia1