PLAN
SURVEYED DATE
PLOTTED
ALIGNMENT CHECKED
GRADES CHECKED
R/T OF WAY CHECKED
CADD FILE NAME
NOTE BOOK
NO.
BY
DATE

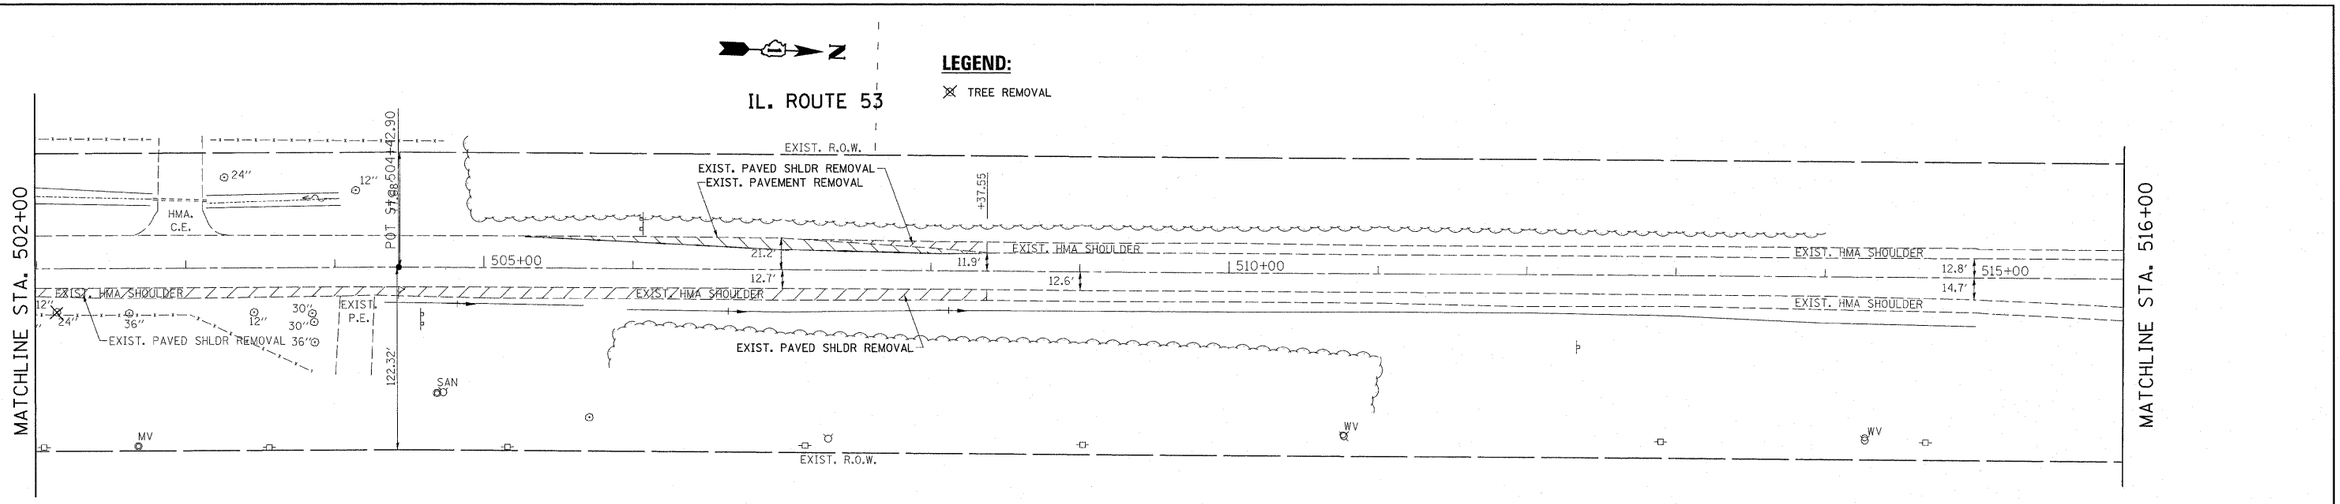

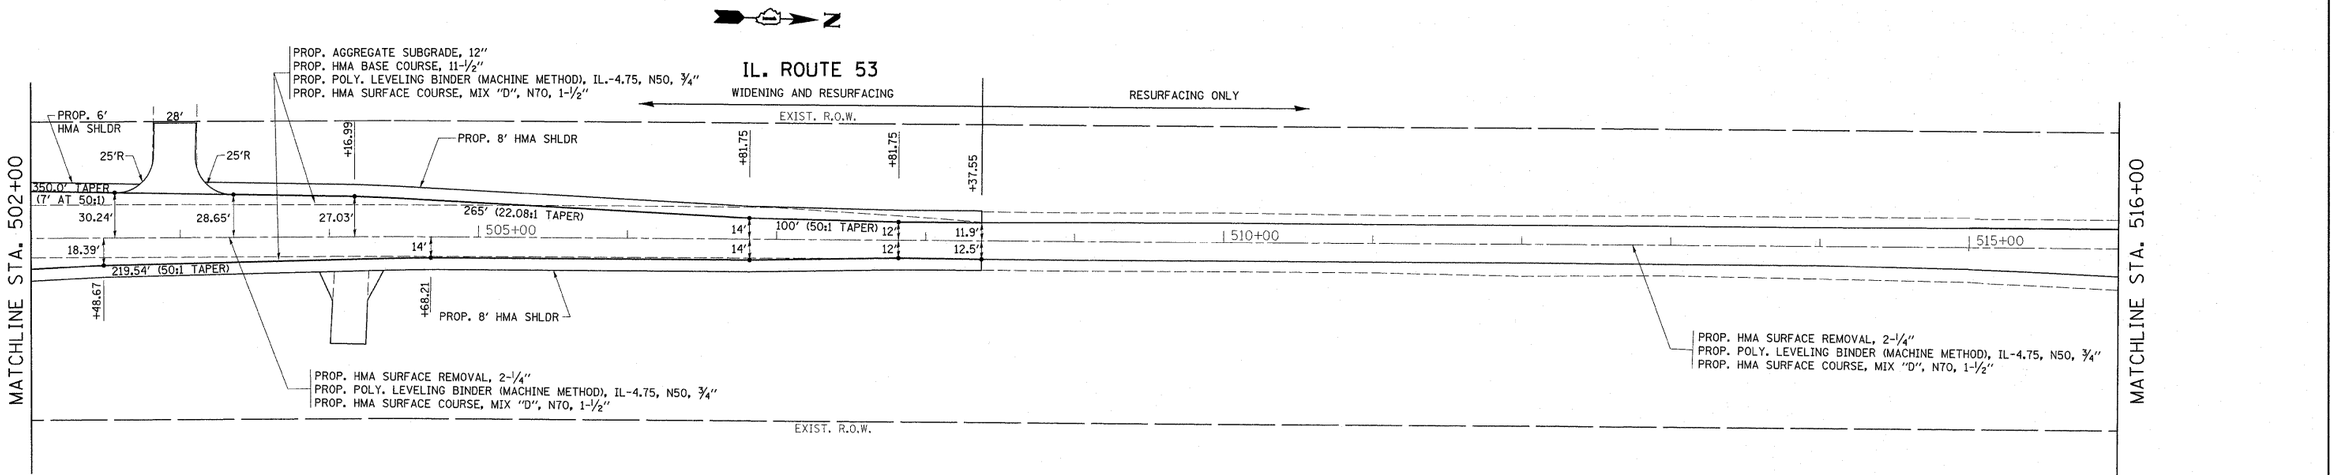

PROFILE
SURVEYED
PLOTTED
GRADES CHECKED
B.M. NOTED
STRUCTURE NOTATIONS CHKD
NOTE BOOK
NO.
BY
DATE

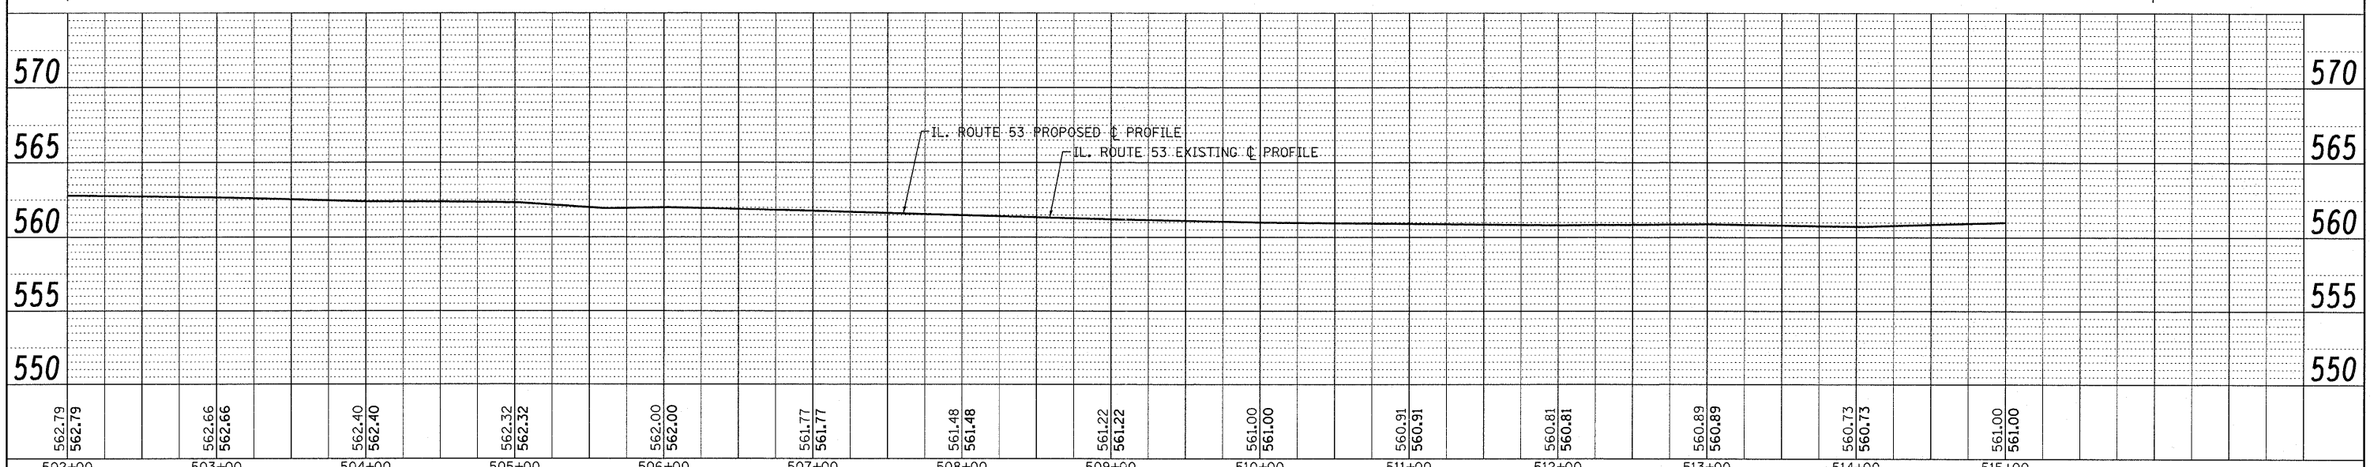

FILE NAME = P142009-sht-plnprf.dgn	USER NAME = beckertom	DESIGNED -	REVISED -
9-13-2011		DRAWN -	REVISED -
	PLOT SCALE = 50.0000 ' / in.	CHECKED -	REVISED -
	PLOT DATE = 9/12/2011	DATE -	REVISED -

STATE OF ILLINOIS
DEPARTMENT OF TRANSPORTATION

EXISTING & PROPOSED ROADWAY PLAN AND PROFILE
IL. ROUTE 53 AT RIVER ROAD

HOR. SCALE: 1"=5'
VER. SCALE: 1"=50' | SHEET NO. OF SHEETS | STA. 502+00.00 TO STA. 515+00.00

F.A.P. RTE.	SECTION	COUNTY	TOTAL SHEETS	SHEET NO.
846	4-N-3	WILL	68	14
		CONTRACT NO. 60L42		
	ILLINOIS	FED. AID PROJECT		