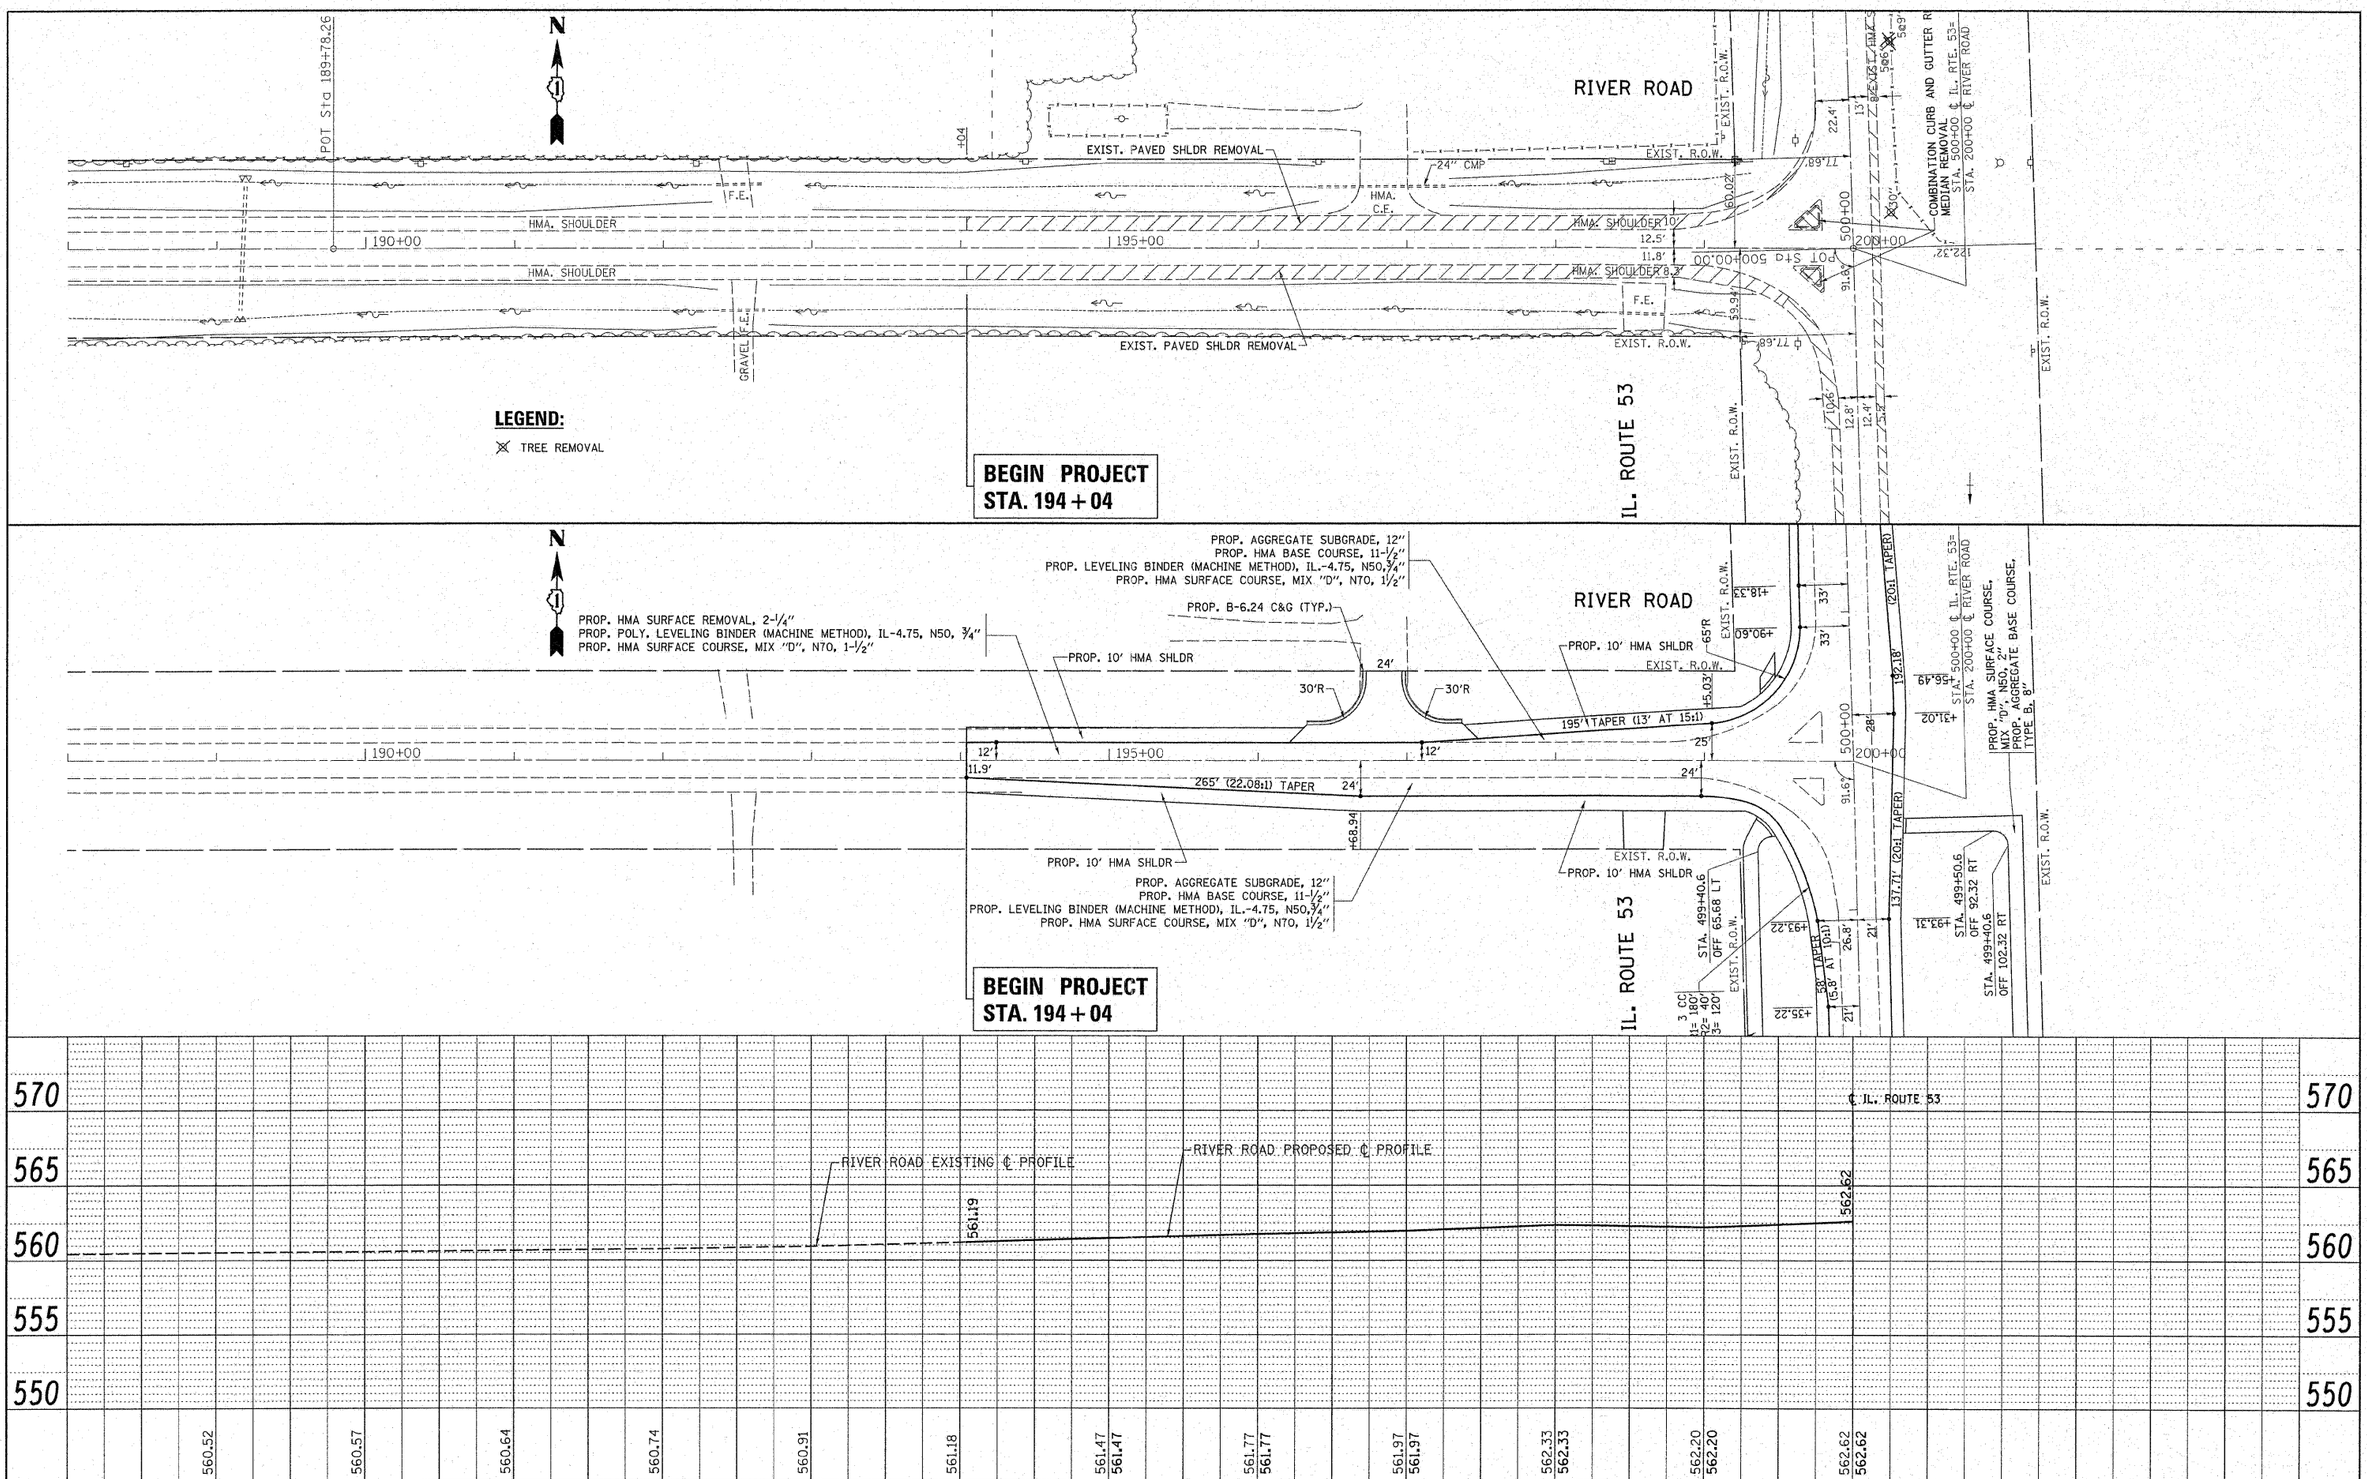

PLAN — NOTE BOOK NO. — SURVEYED — PLOTTED — ALIGNMENT CHECKED — RT. OF WAY CHECKED — CADD FILE NAME — BY — DATE

PROFILE — NOTE BOOK NO. — SURVEYED — PLOTTED — GRADES CHECKED — B.M. NOTED — STRUCTURE NOTAT'NS CHKD — BY — DATE

FILE NAME = P142009-sht-plnprf.dgn	USER NAME = beckertom	DESIGNED -	REVISED -
		DRAWN -	REVISED -
9-13-2011	PLOT SCALE = 50.0000 ' / in.	CHECKED -	REVISED -
	PLOT DATE = 9/12/2011	DATE -	REVISED -

STATE OF ILLINOIS
DEPARTMENT OF TRANSPORTATION

EXISTING & PROPOSED ROADWAY PLAN AND PROFILE
IL. ROUTE 53 AT RIVER ROAD

HOR. SCALE: 1"=5'
VER. SCALE: 1"=50' | SHEET NO. OF SHEETS | STA. 186+00.00 TO STA. 200+00.00

F.A.P. RTE.	SECTION	COUNTY	TOTAL SHEETS	SHEET NO.
846	4-N-3	WILL	68	16

CONTRACT NO. 60L42

ILLINOIS FED. AID PROJECT