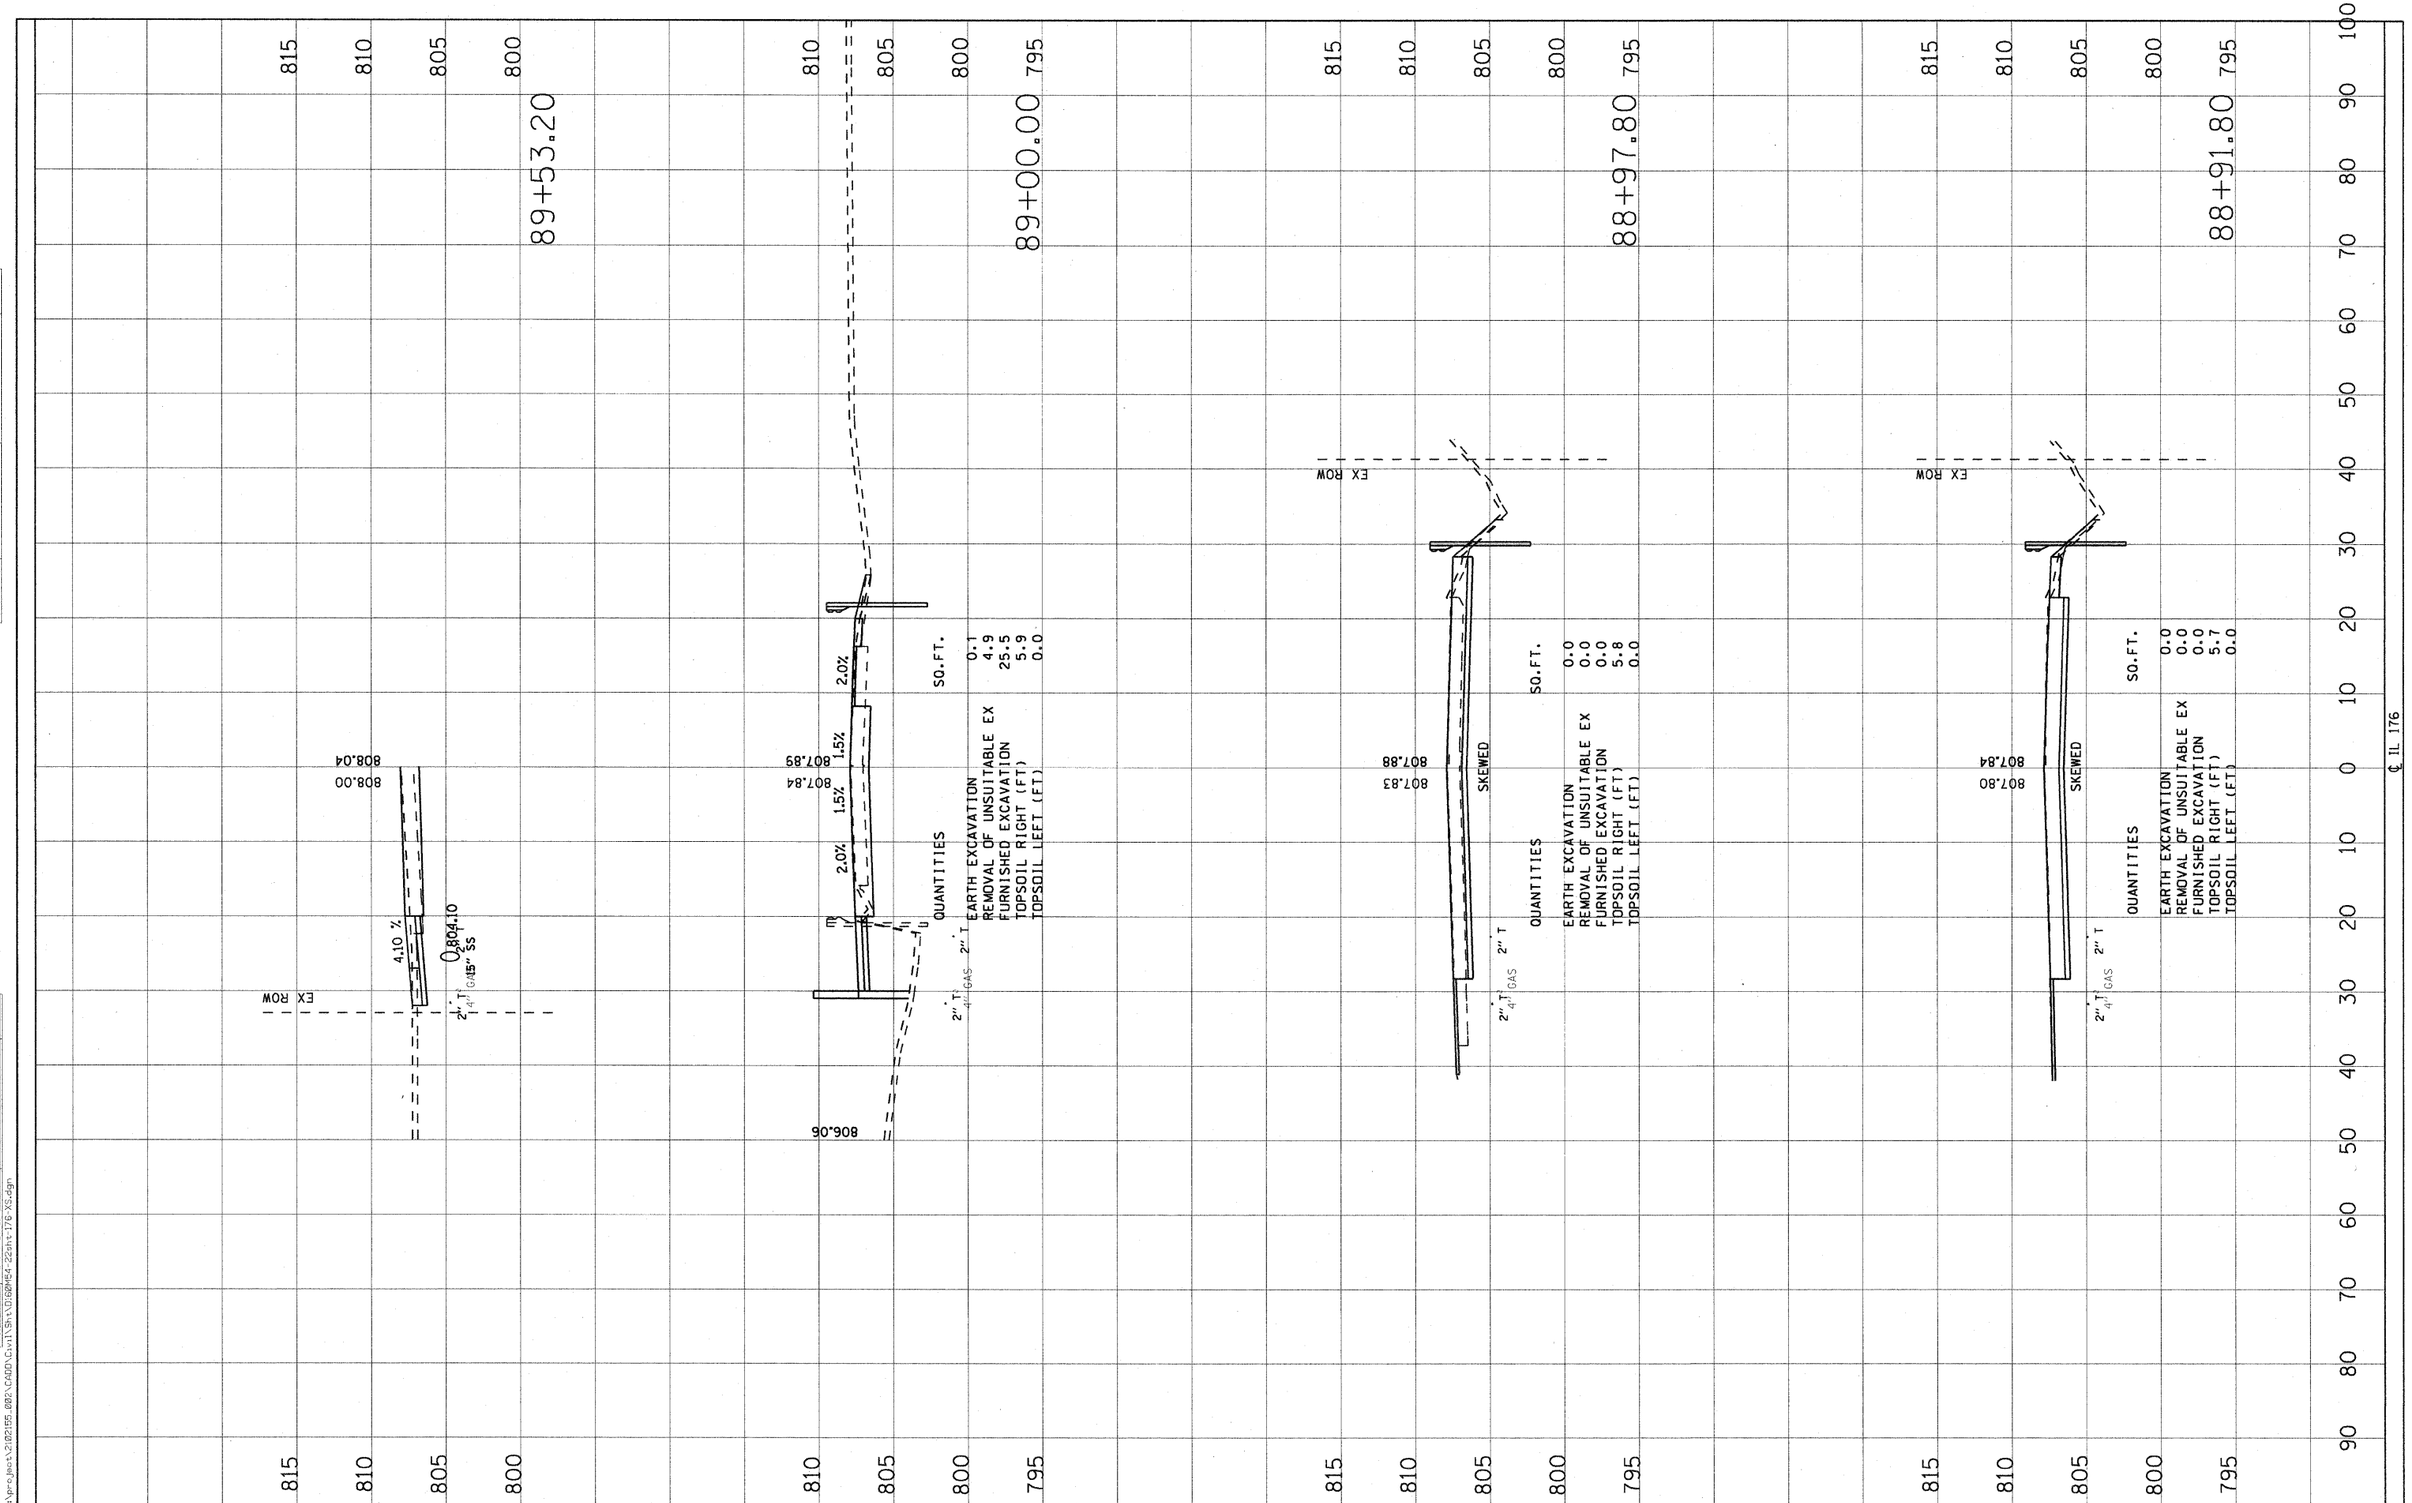

ENTRAN	USER NAME = 2PIENID	DESIGNED -	REVISED -
		DRAWN -	REVISED -
	PLOT SCALE = 10.0000 ' / IN.	CHECKED -	REVISED -
	PLOT DATE = 8/31/2011	DATE -	REVISED -

STATE OF ILLINOIS
DEPARTMENT OF TRANSPORTATION

IL RTE 176 CROSS SECTIONS

SCALE: | SHEET NO. OF SHEETS | STA. 88+91.80 | TO STA. 89+53.20

F.A. RTE.	SECTION	COUNTY	TOTAL SHEETS	SHEET NO.
533	119-T-1	McHENRY	40	35
		CONTRACT NO. 60M54		
		ILLINOIS FED. AID PROJECT		

FINAL SURVEY — NOTE BOOK — NO. — SURVEYED — PLOTTED — TEMPLATE — AREAS — AREAS CHECKED — BY — DATE

ORIGINAL SURVEY — NOTE BOOK — NO. — SURVEYED — PLOTTE — TEMPLA... — AREAS — AREAS CHECKED — BY — DATE

FILE NAME = G:\proj\2102155.002\CADD\Civil\Sht\D1760M54-22sht-176 XS.dgn