LEGEND

- REMOVE EXISTING LUMINAIRE AND 4' MAST ARM
- EXISTING LIGHTING UNIT TO REMAIN
- JUNCTION BOX, ATTACHED TO STRUCTURE, TO BE REMOVED
- REMOVE ELECTRIC CABLE FROM CONDUIT
- CONDUIT ATTACHED TO STRUCTURE, TO BE REMOVED INCLUDING CONDUCTORS
- EXISTING ELECTRIC SERVICE

0 50' 100' — 1" = 20'

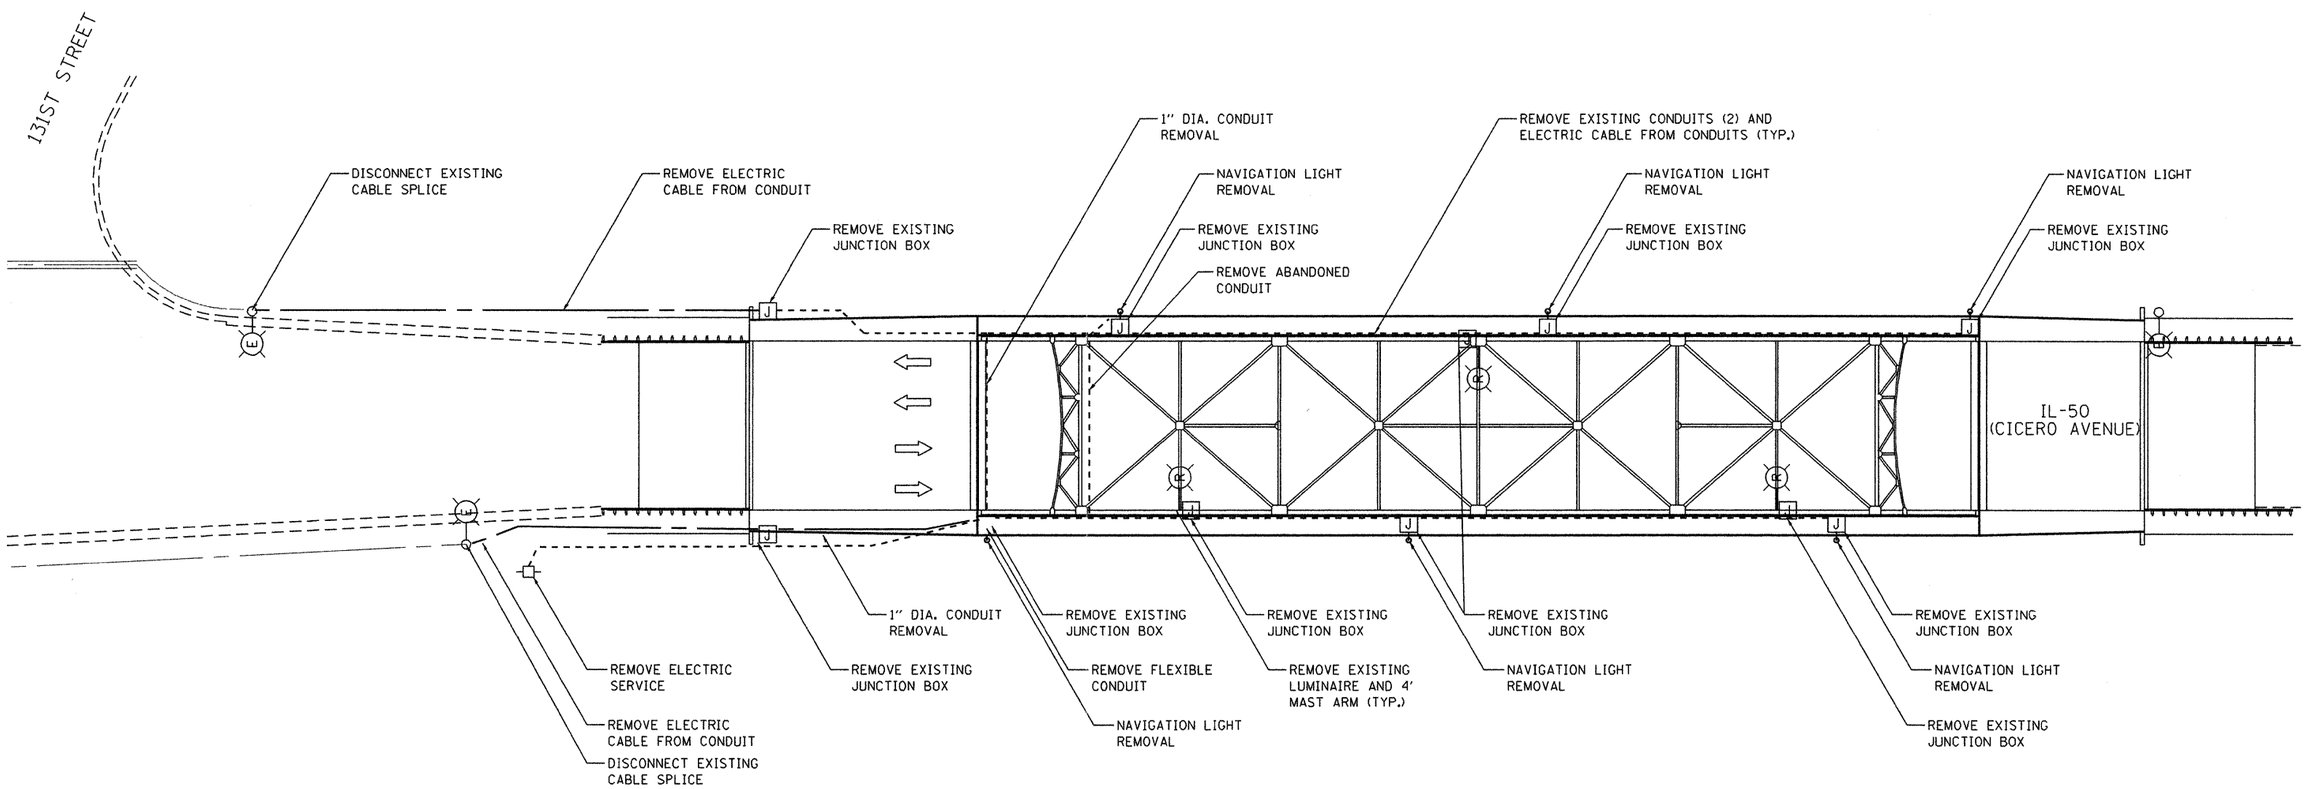

REMOVAL OF EXISTING ROADWAY LIGHT SYSTEM

THIS WORK INCLUDES:
- REMOVE EXISTING JUNCTION BOX, 5 EACH
- REMOVE EXISTING CONDUIT ATTACHED TO STRUCTURE, 710 FEET
- REMOVE EXISTING LUMINAIRE AND 4' MAST ARM, 3 EACH
- REMOVE EXISTING CABLE FROM CONDUIT, 2600 FEET

REMOVAL OF NAVIGATION OBSTRUCTION WARNING LIGHT SYSTEM

THIS WORK INCLUDES:
- REMOVE EXISTING JUNCTION BOX, 7 EACH
- REMOVE EXISTING CONDUIT ATTACHED TO STRUCTURE, 750 FEET
- REMOVE EXISTING NAVIGATION LIGHT, 6 EACH
- REMOVE EXISTING CABLE FROM CONDUIT, 2250 FEET
- REMOVE EXISTING ELECTRIC SERVICE

NOTES:

1) EXISTING NAVIGATION AND ROADWAY LIGHTING SYSTEMS MUST REMAIN IN SERVICE AT ALL TIMES UNTIL THE NEW SYSTEM IS APPROVED AND OPERATIONAL.

2) ALL CONSTRUCTION SHALL BE COMPLETED IN ACCORDANCE WITH THE CONTRACT SPECIFICATIONS AS WELL AS THE NATIONAL ELECTRIC CODE, 2011 EDITION.

3) THE EXISTING NAVIGATION AND ROADWAY LIGHTING LUMINAIRE MOUNTING LOCATIONS WILL BE REUSED. THE CONTRACTOR SHALL ACCOUNT FOR THIS IN THE PROGRESSION OF THEIR WORK.

ENGINEERING CONSULTANT
Clorba Group, Inc.
CONSULTING ENGINEERS
5907 North Cumberland Avenue, Suite 402
Chicago, Illinois 60631
Tel. 773.775.4016 Fax 773.775.4014
Email chicago@clorba.com

USER NAME = wlancaster	DESIGNED - JMV	REVISED - 10/5/2011	
	DRAWN - JMK	REVISED - ADDENDUM #1	
PLOT SCALE = 40.0000 ' / IN.	CHECKED - JMV	REVISED -	
PLOT DATE = 10/5/2011	DATE - 9/2/11	REVISED -	

STATE OF ILLINOIS
DEPARTMENT OF TRANSPORTATION

ILL. 50 OVER THE CAL SAG CHANNEL
STRUCTURE NO. 016-0421
NAVIGATION AND ROADWAY LIGHTING REMOVAL PLAN

SCALE: 1" = 20' | SHEET NO. OF SHEETS | STA. TO STA.

F.A.P. RTE.	SECTION	COUNTY	TOTAL SHEETS	SHEET NO.
350	3068 A-B-R-1	COOK	57	11
		CONTRACT NO. 60N88		
	ILLINOIS	FED. AID PROJECT		

\\sv-282\public\proj\0003398.00\design\Lighting\03398.00.01.lighting01.dgn