ROUTE	SECTION	COUNTY	TOTAL SHEETS	SHEET NUMBER
FAI 290	2011-047-BP	COOK	31	11

CONTRACT NO. 60P57

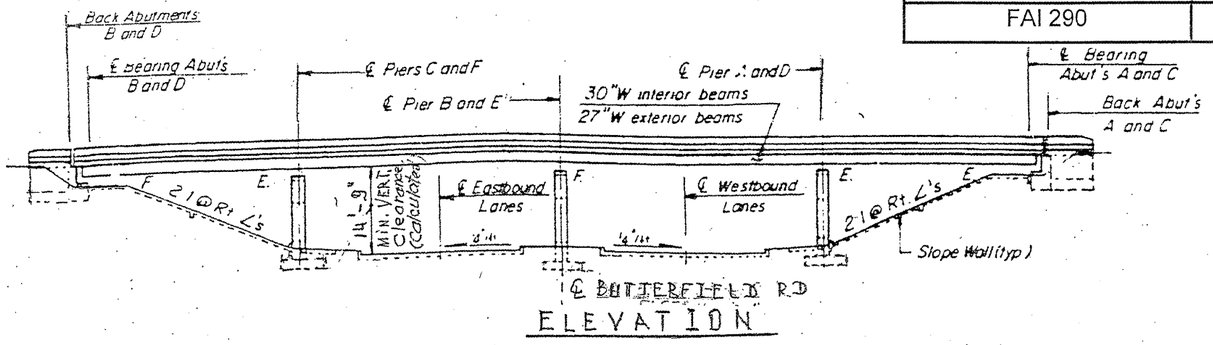

ELEVATION

FOR INFORMATION ONLY

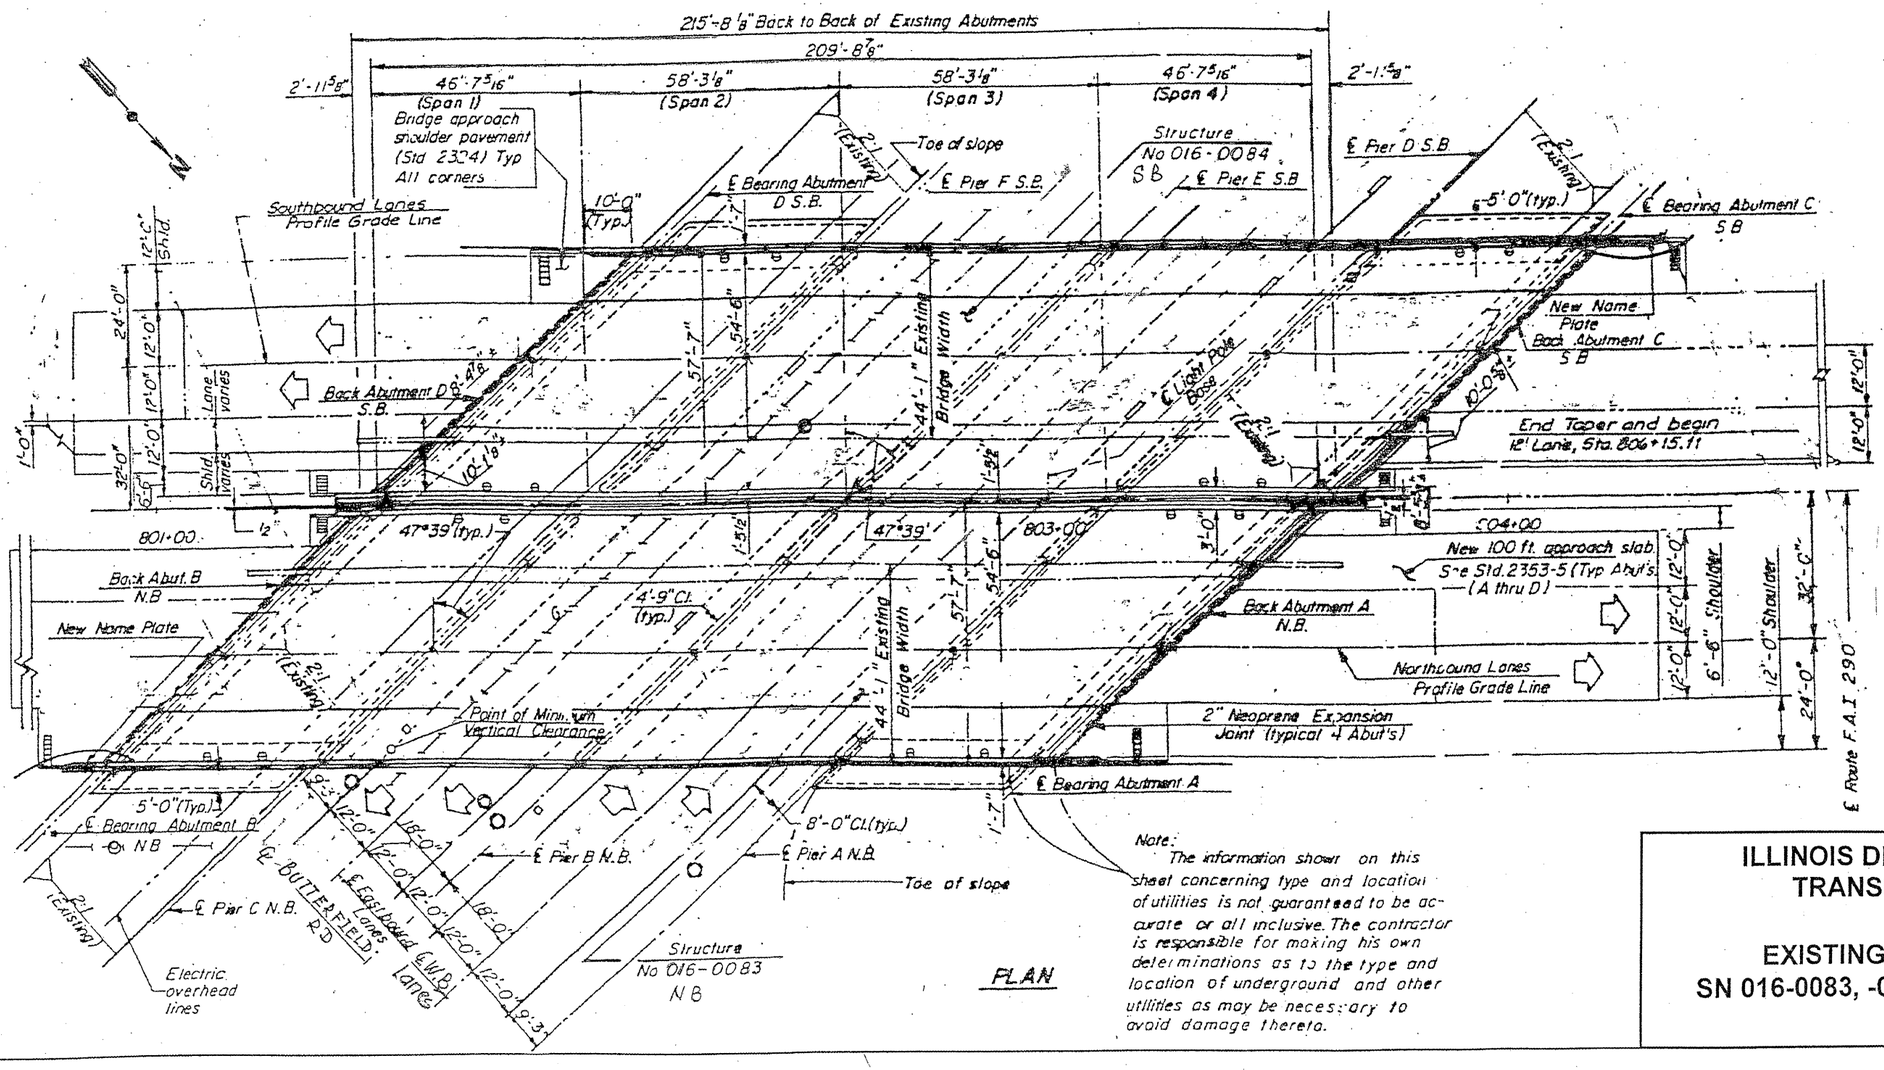

PLAN

Note:
The information shown on this sheet concerning type and location of utilities is not guaranteed to be accurate or all inclusive. The contractor is responsible for making his own determinations as to the type and location of underground and other utilities as may be necessary to avoid damage thereto.

SHEET 1 OF 3

ILLINOIS DEPARTMENT OF TRANSPORTATION

EXISTING BRIDGE PLAN
SN 016-0083, -0084 (BRIDGE 1 & 2)