ROUTE	SECTION	COUNTY	TOTAL SHEETS	SHEET NUMBER
VARIOUS	2001-048-BP	COOK & LAKE	20	8

CONTRACT NO. 60P58

ELEVATION

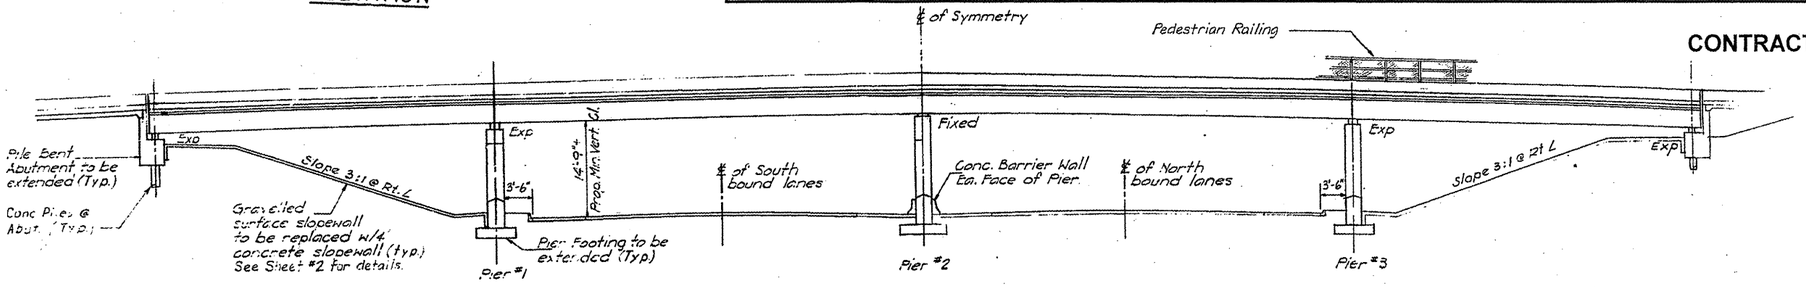

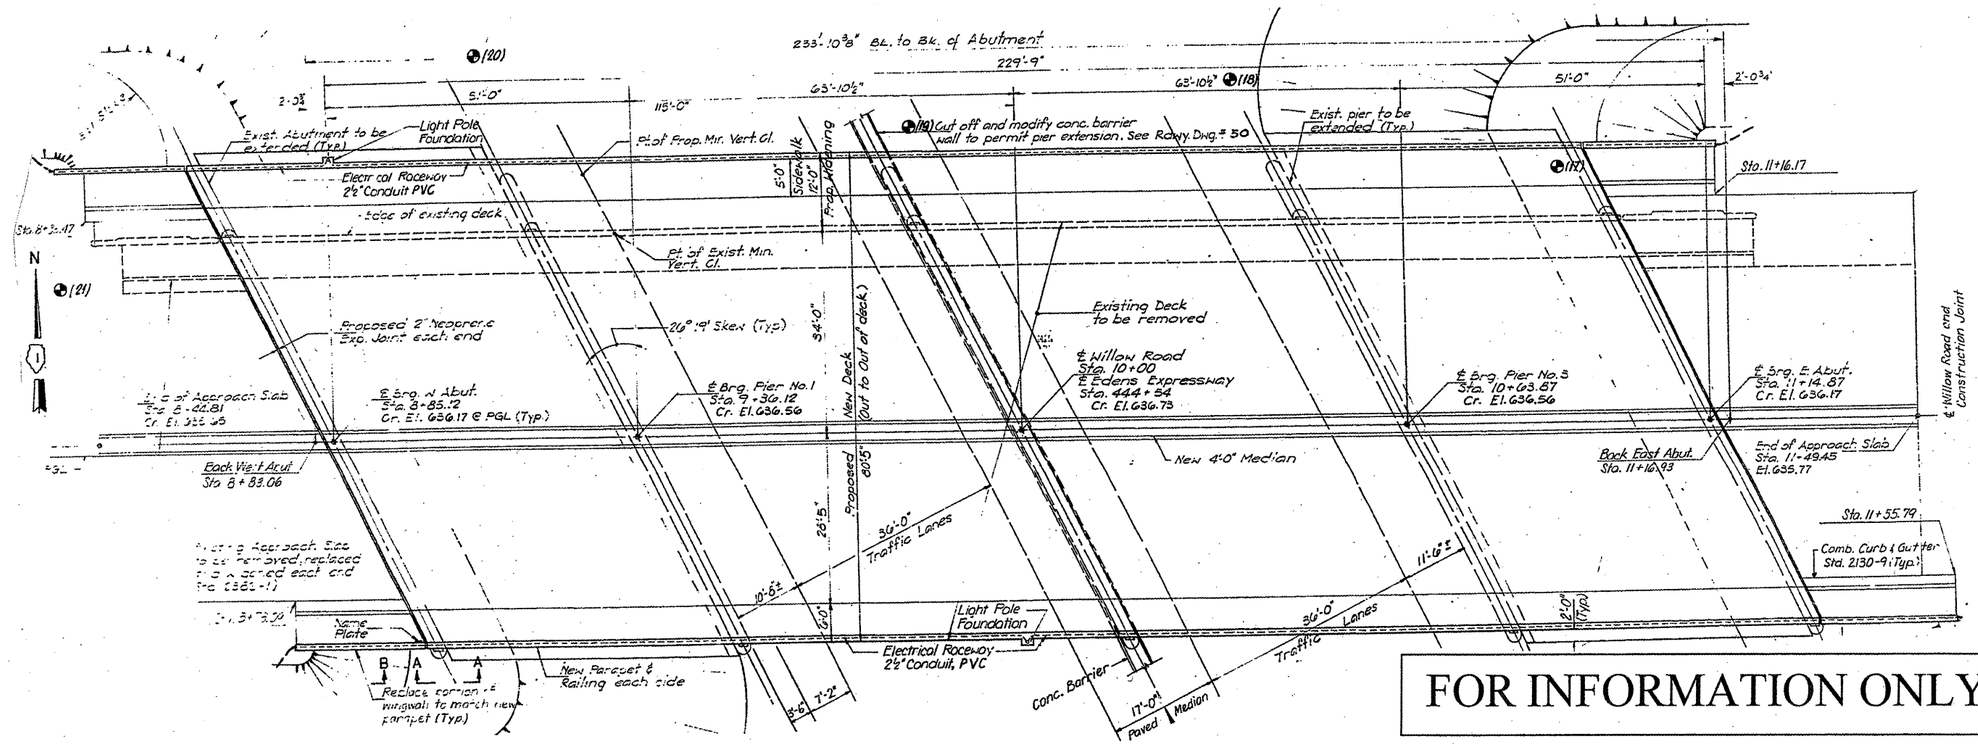

FOR INFORMATION ONLY

ILLINOIS DEPARTMENT OF TRANSPORTATION

EXISTING BRIDGE PLAN

LOCATION 1: SN 016-0536
Willow Rd at I-94 (Edens Expy)

SHEET 1 OF 3