ROUTE	SECTION	COUNTY	TOTAL SHEETS	SHEET NUMBER
VARIOUS	2001-048-BP	COOK & LAKE	20	16

CONTRACT NO. 60P58

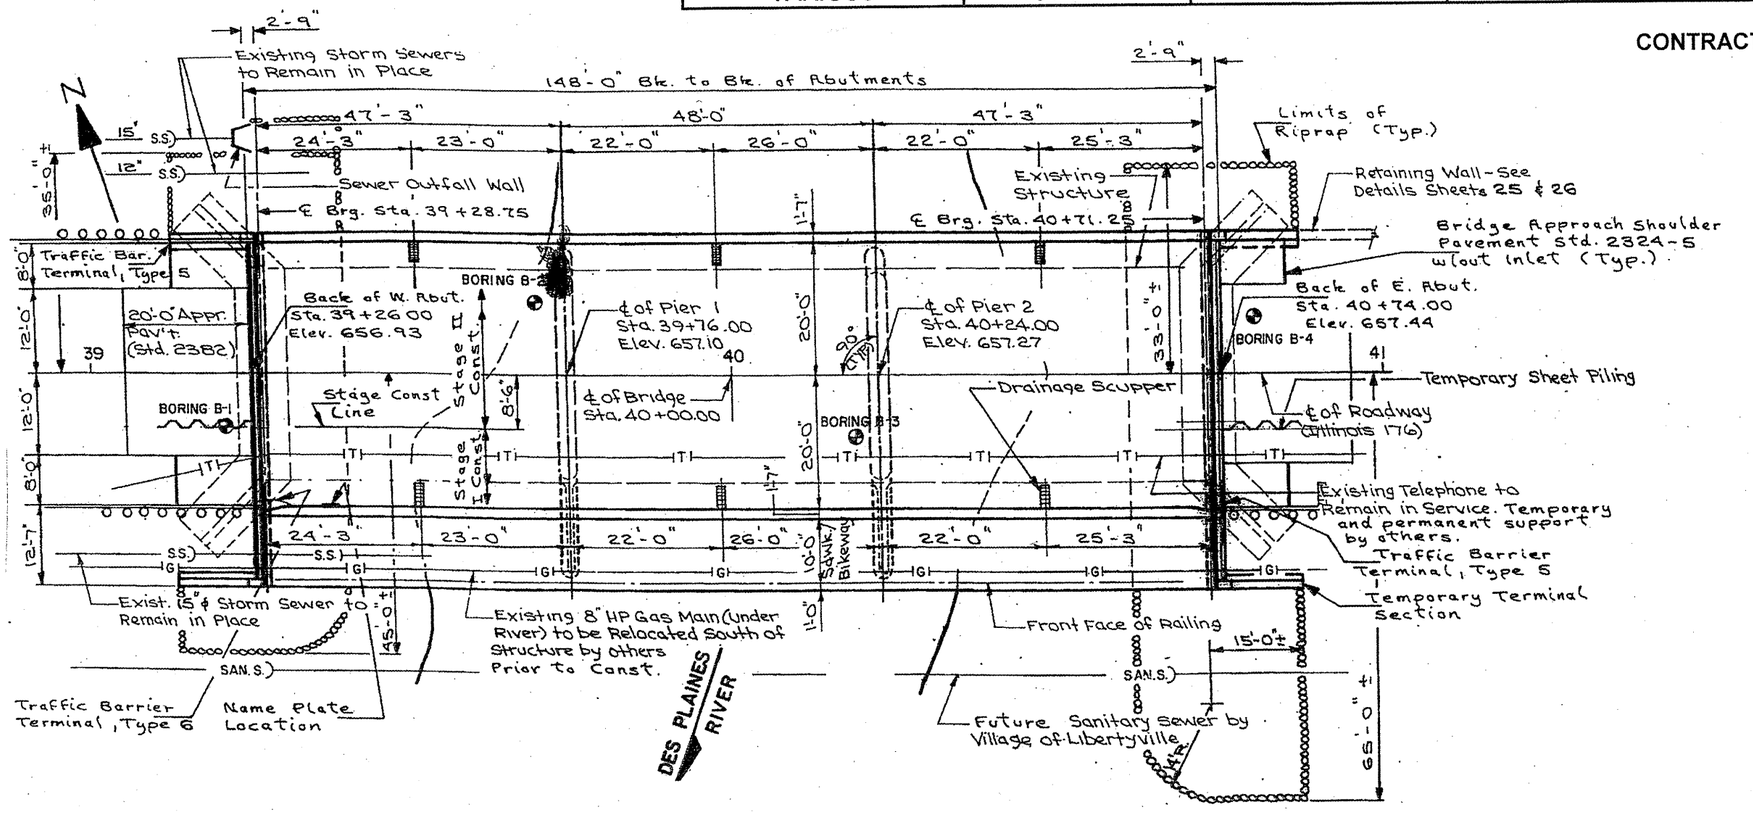

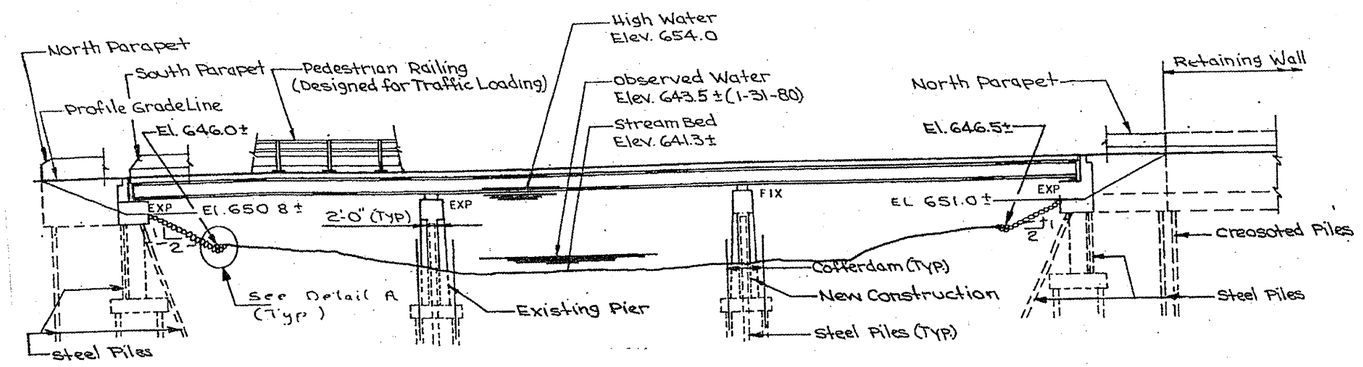

SHEET 1 OF 2

FOR INFORMATION ONLY

ILLINOIS DEPARTMENT OF TRANSPORTATION

EXISTING BRIDGE PLAN

LOCATION 4: SN 049-0068

IL 176 (E. Park Ave) over Des Plaines River