ROUTE	SECTION	COUNTY	TOTAL SHEETS	SHEET NUMBER
VARIOUS	2011-051-I	COOK & DUPAGE	72	17

CONTRACT NO. 60P61

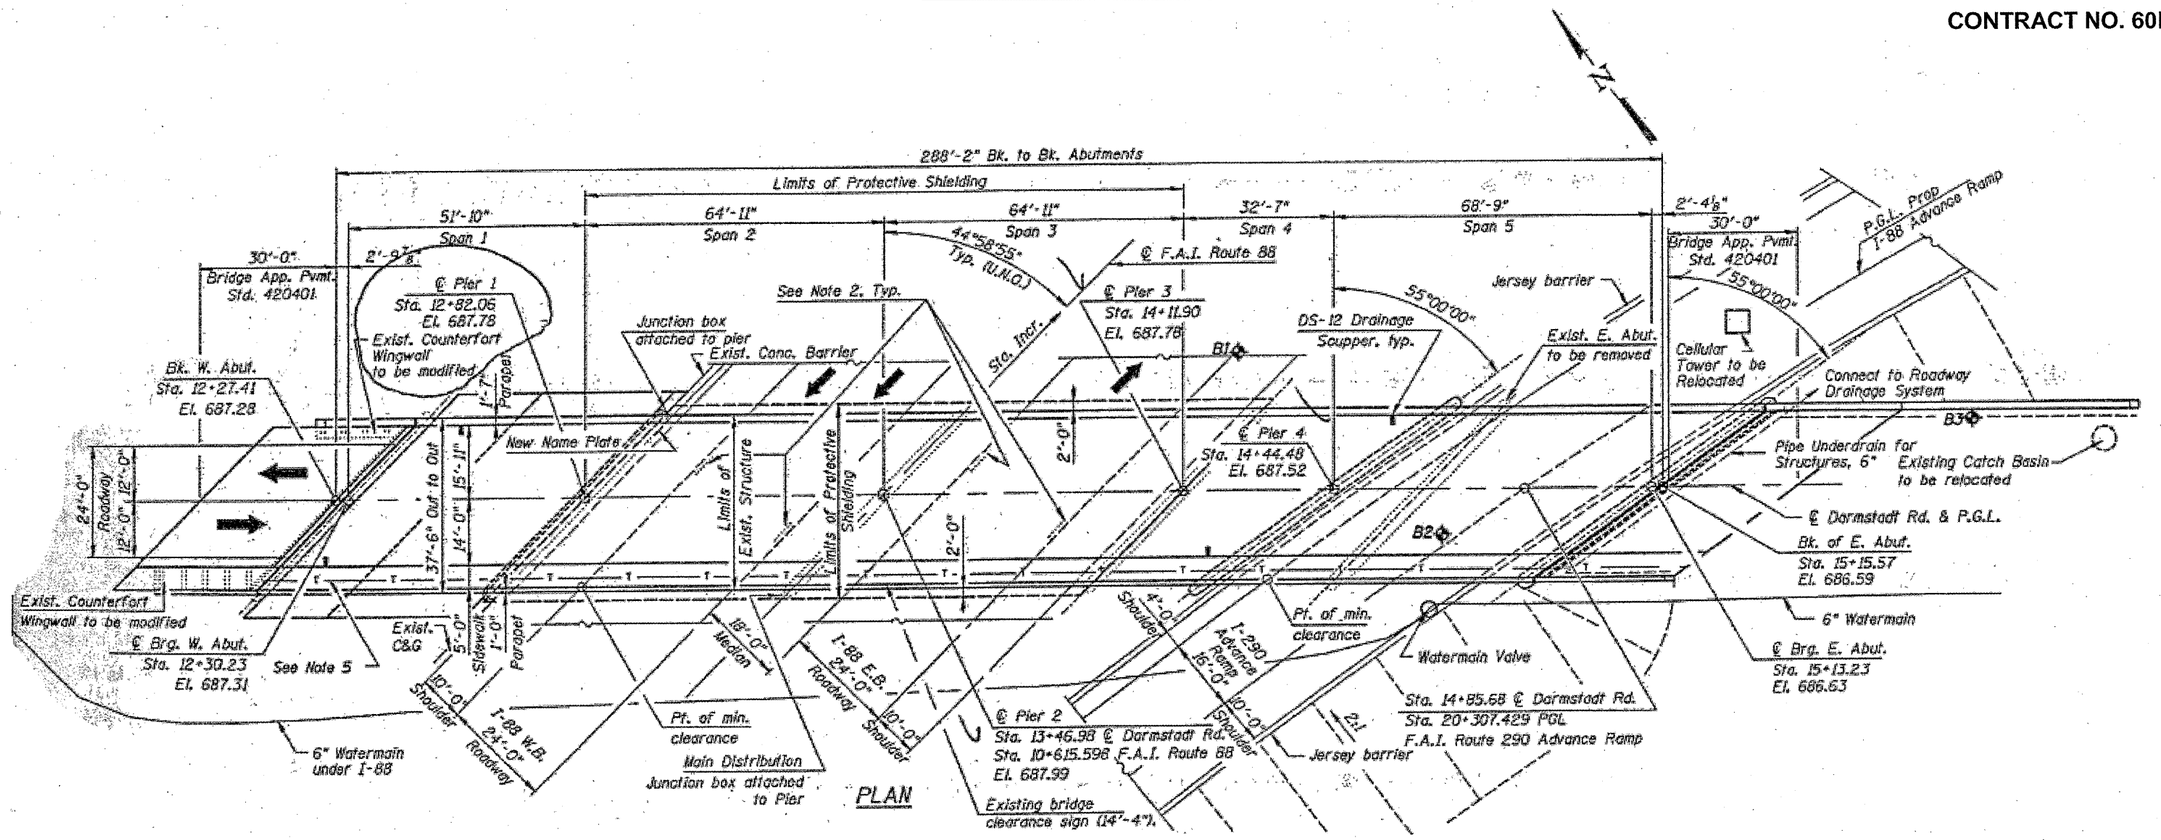

PLAN

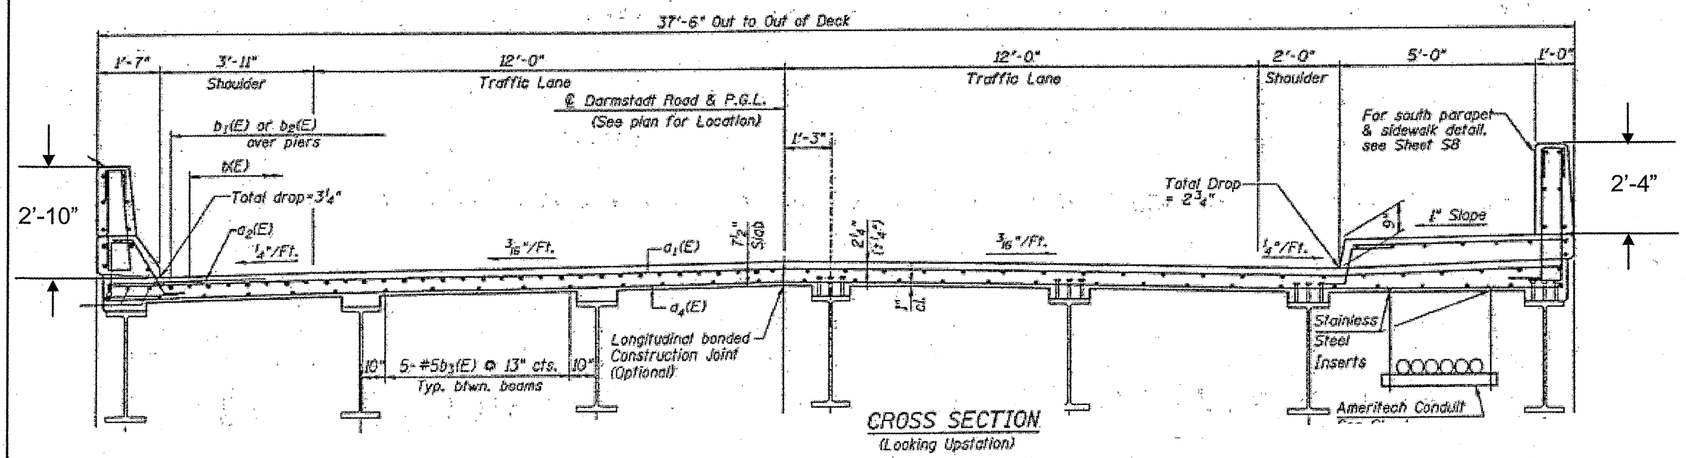

CROSS SECTION
(Looking Upstation)

FOR INFORMATION ONLY

ILLINOIS DEPARTMENT OF TRANSPORTATION

EXISTING PLANS & CROSS SECTION
LOCATION 2 (SN 016-2023)
DARMSTADT RD OVER I-88 EW TOLL
SHEET 1 OF 1