ROUTE	SECTION	COUNTY	TOTAL SHEETS	SHEET NUMBER
VARIOUS	2011-051-I	COOK & DUPAGE	72	18

CONTRACT NO. 60P61

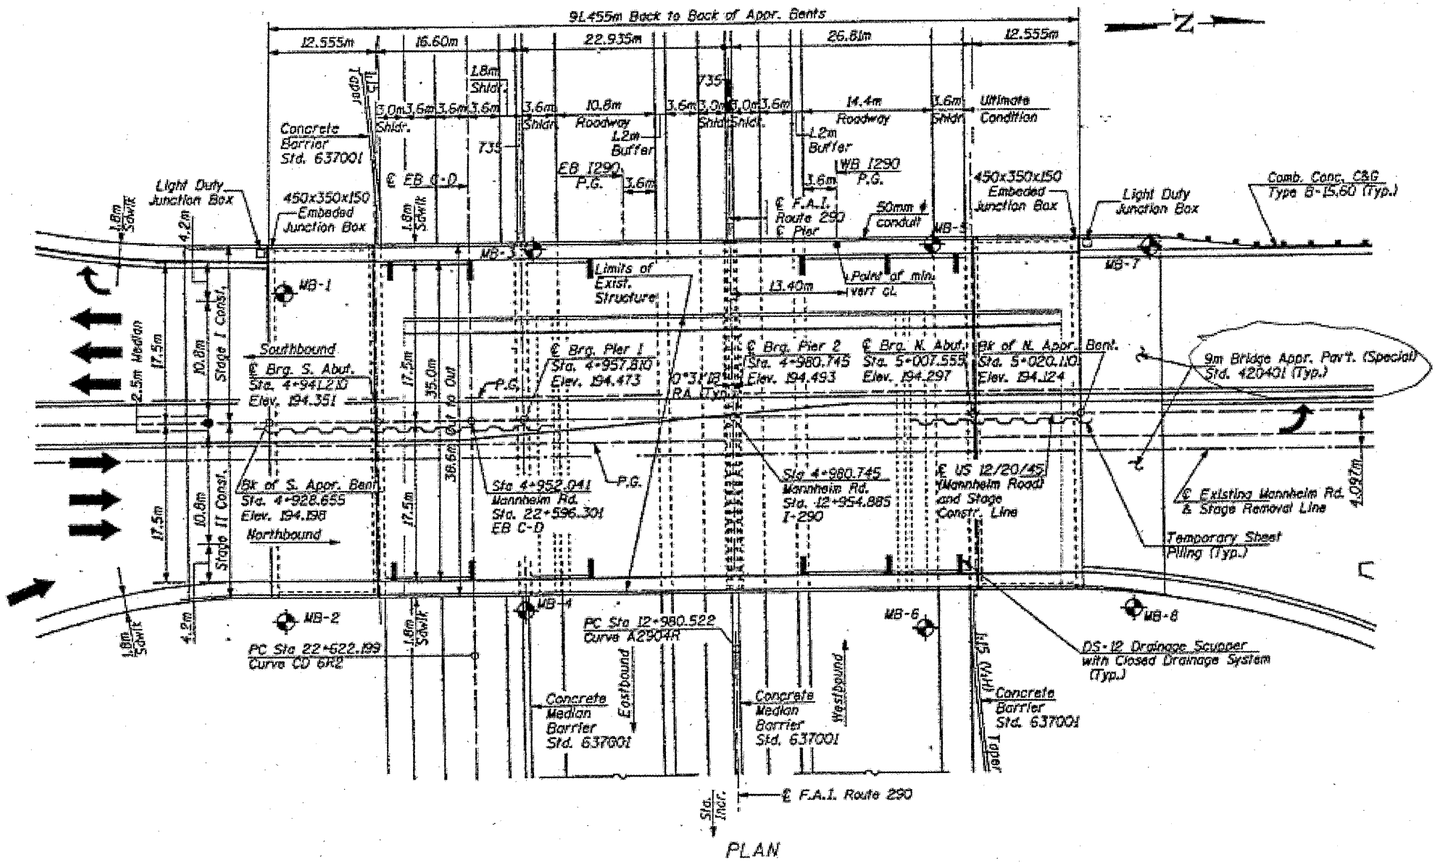

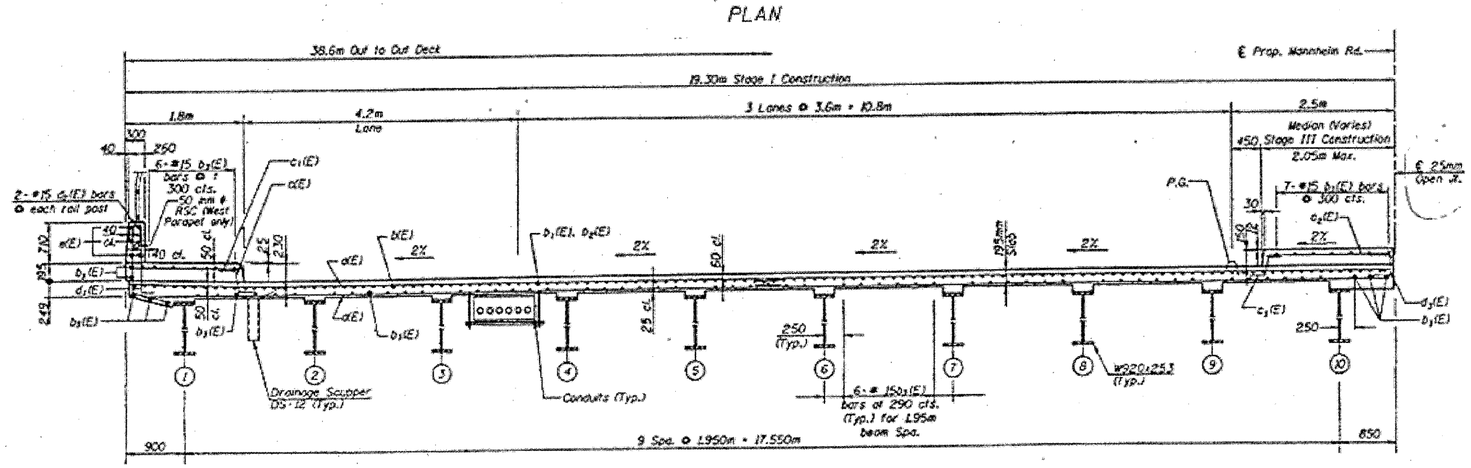

FOR INFORMATION ONLY

ILLINOIS DEPARTMENT OF TRANSPORTATION

EXISTING PLANS & CROSS SECTION
LOCATION 3 (SN 016-2760)
US 12, 20, 45 MANNHEIM OVER I-290 IKE
SHEET 1 OF 1