ROUTE	SECTION	COUNTY	TOTAL SHEETS	SHEET NUMBER
VARIOUS	2011-051-I	COOK & DUPAGE	72	20

CONTRACT NO. 60P61

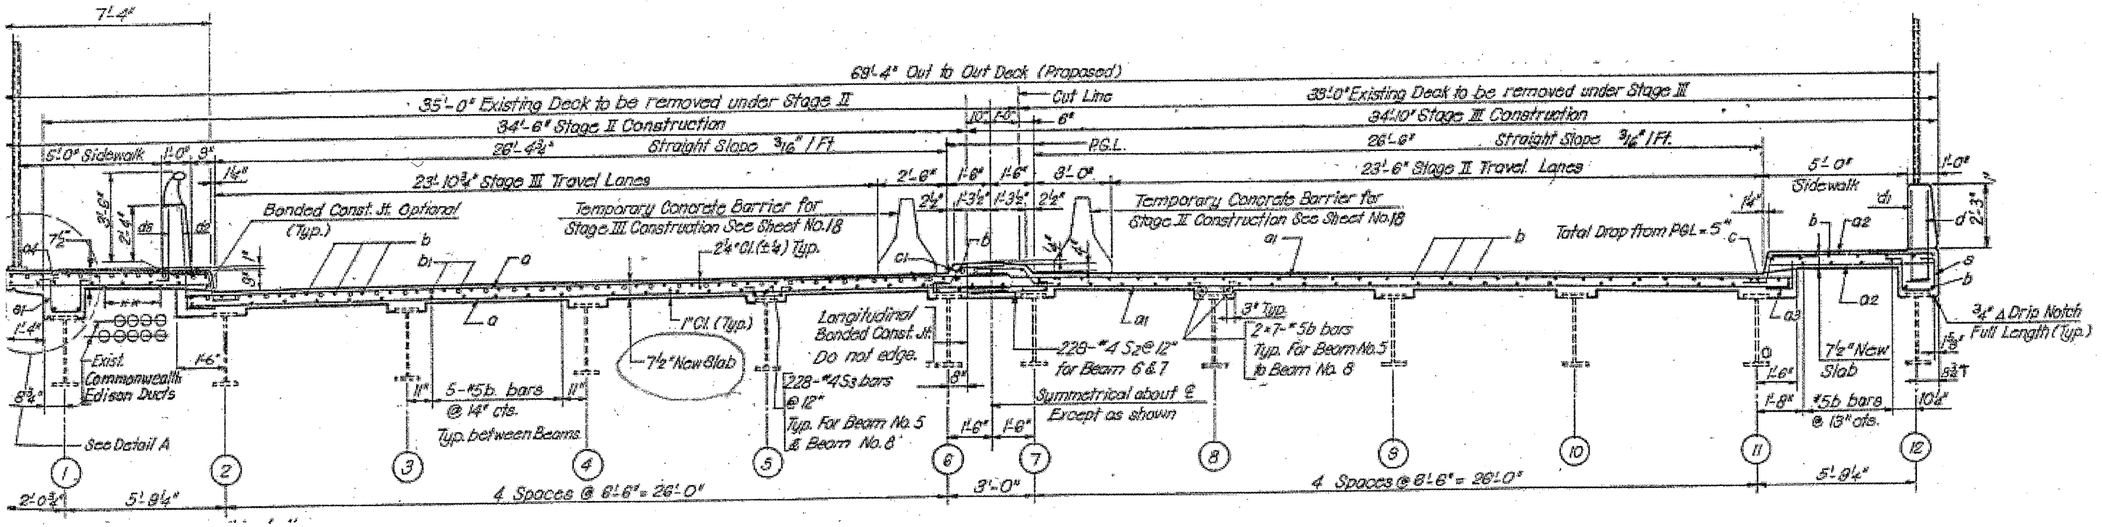

CROSS SECTION
(LOOKING SOUTH)

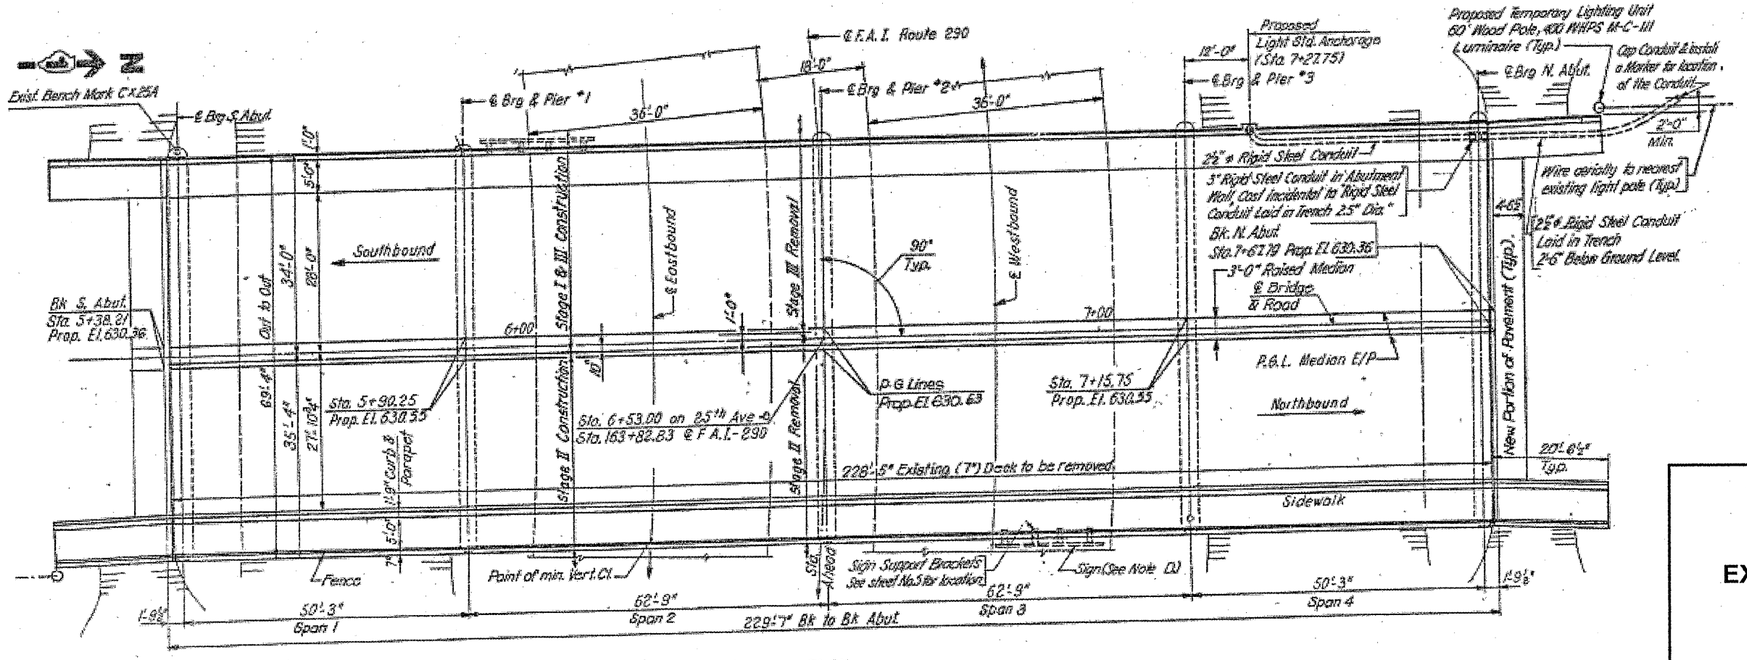

PLAN

FOR INFORMATION ONLY

ILLINOIS DEPARTMENT OF TRANSPORTATION

EXISTING PLANS & CROSS SECTION
LOCATION 5 (SN 016-0686)
25TH AVE OVER I-290 IKE
SHEET 1 OF 1