ROUTE	SECTION	COUNTY	TOTAL SHEETS	SHEET NUMBER
VARIOUS	2011-051-I	COOK & DUPAGE	72	23

CONTRACT NO. 60P61

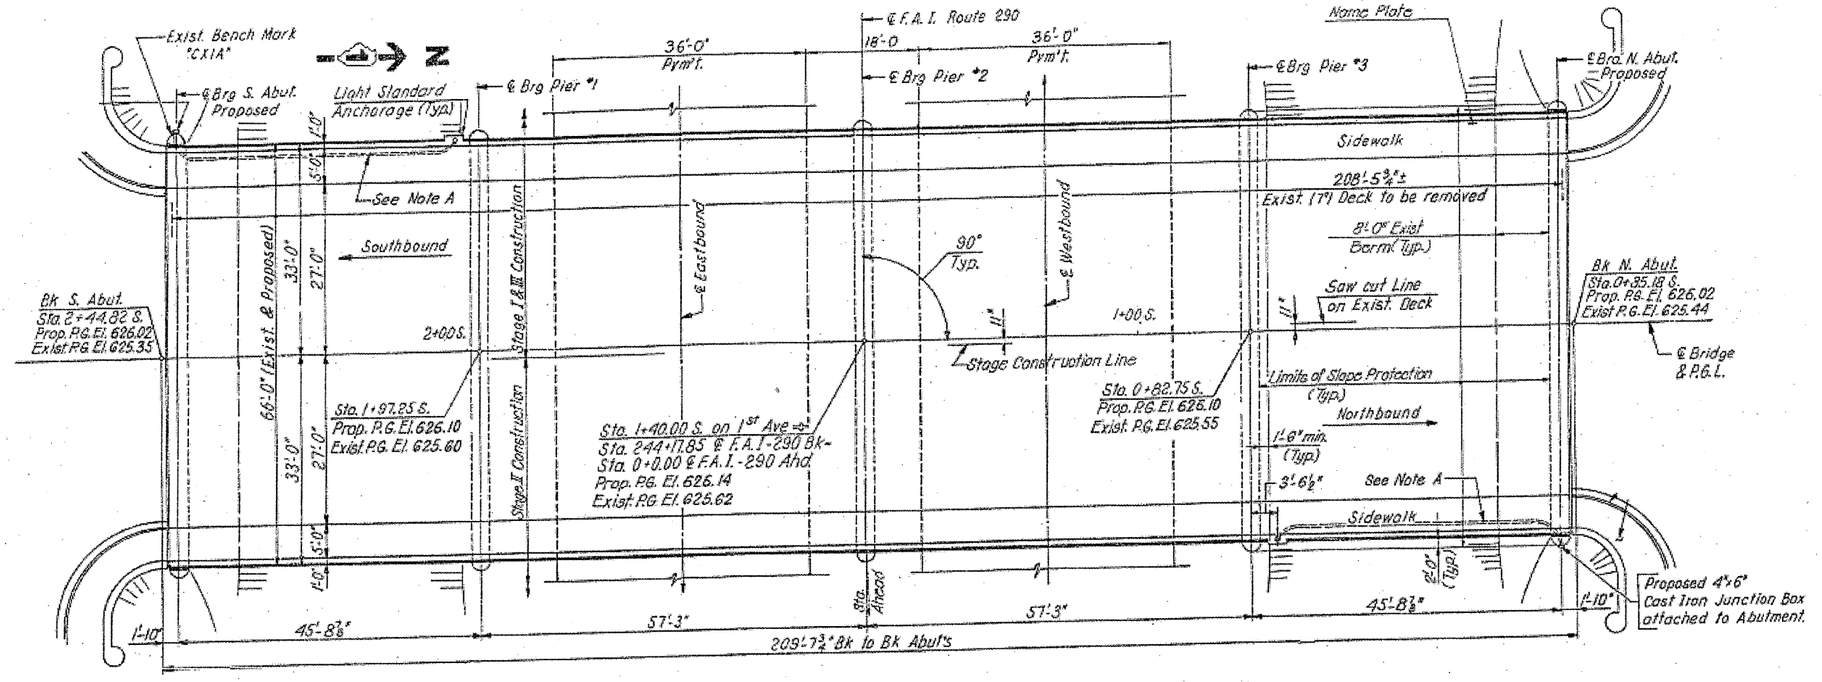

PLAN

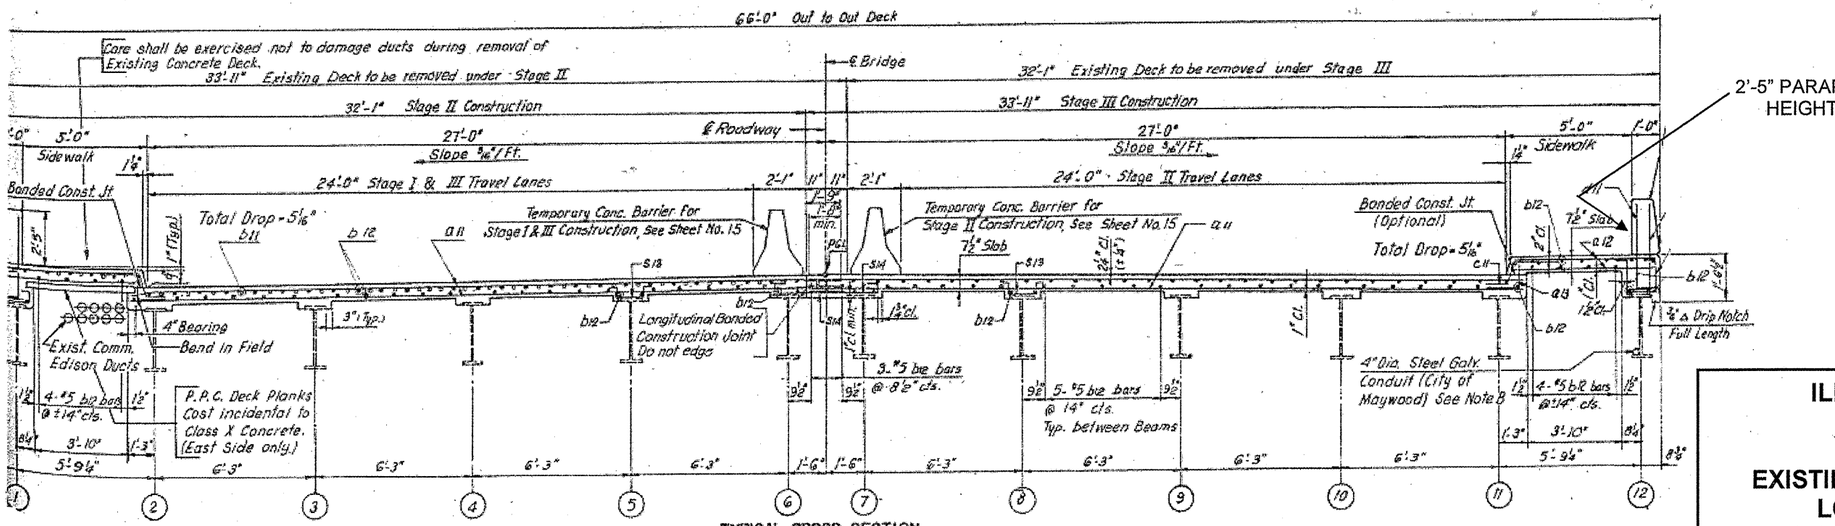

TYPICAL CROSS SECTION
LOOKING SOUTH

FOR INFORMATION ONLY

ILLINOIS DEPARTMENT OF TRANSPORTATION

EXISTING PLANS & CROSS SECTION
LOCATION 8 (SN 016-0699)
IL 171 (1ST AVE) OVER I-290 IKE
SHEET 1 OF 1