ROUTE	SECTION	COUNTY	TOTAL SHEETS	SHEET NUMBER
VARIOUS	2011-051-I	COOK & DUPAGE	72	35

CONTRACT NO. 60P61

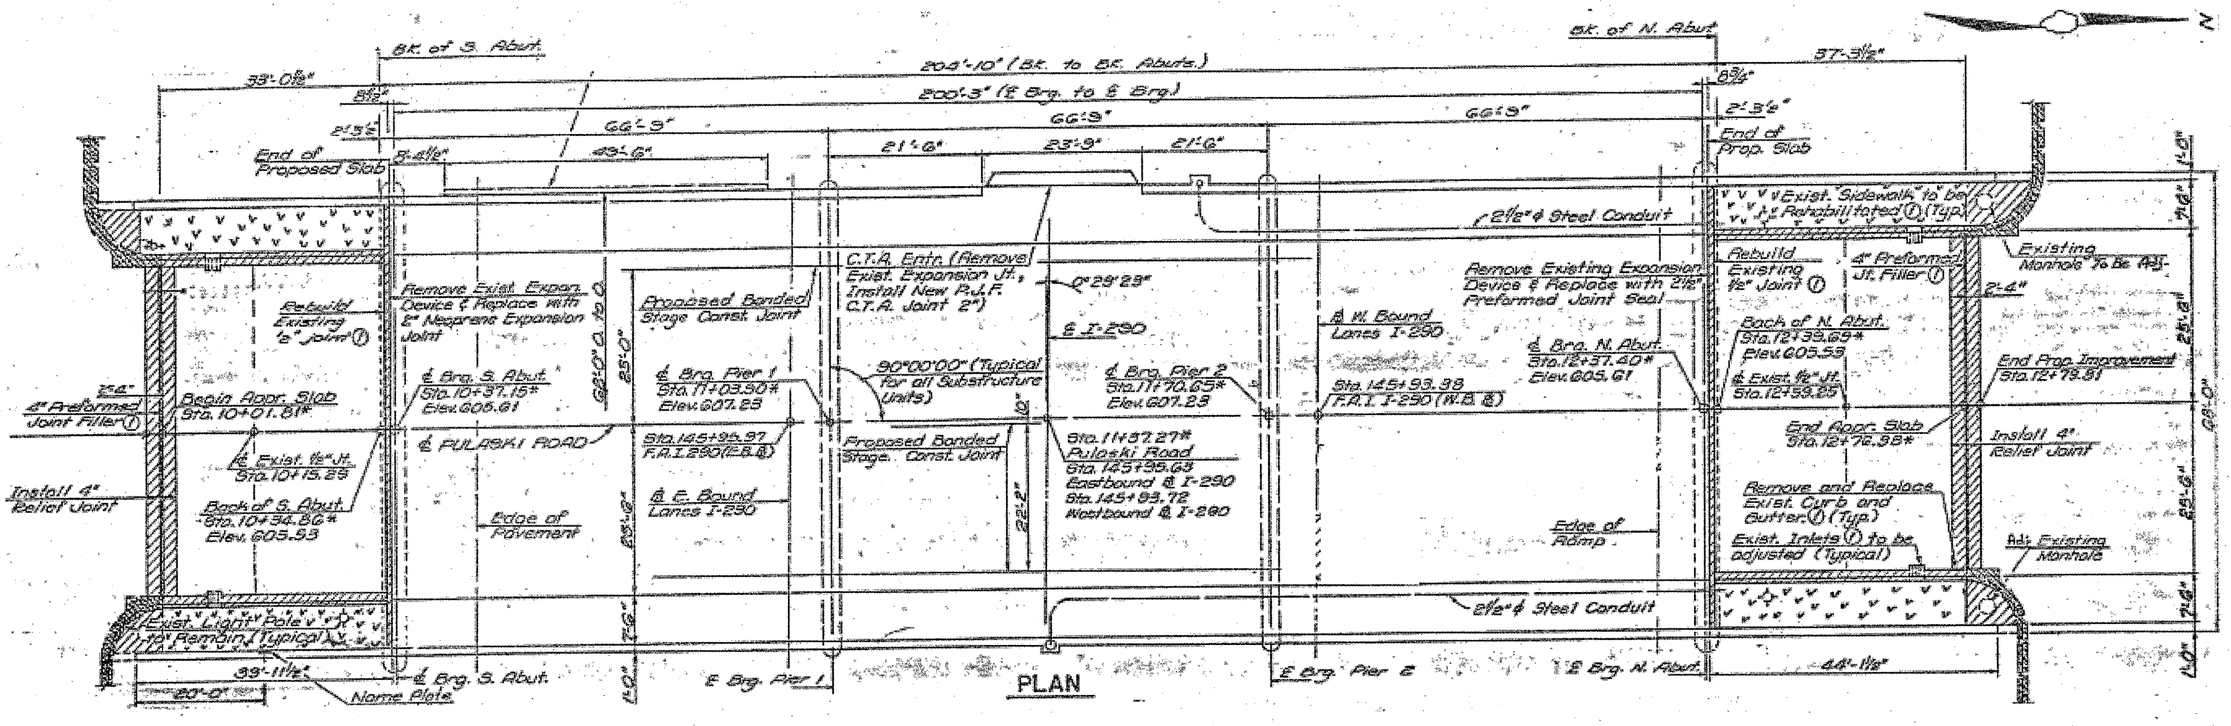

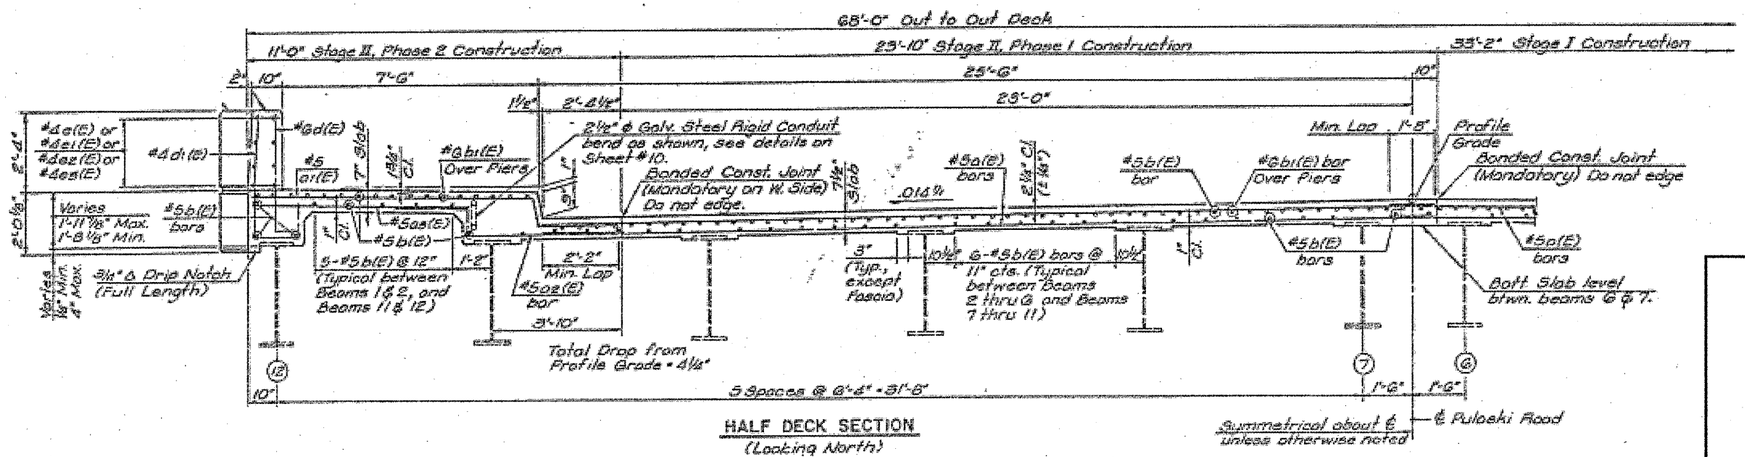

FOR INFORMATION ONLY

ILLINOIS DEPARTMENT OF TRANSPORTATION

EXISTING PLANS & CROSS SECTION
LOCATION 20 (SN 016-0738)
PULASKI RD OVER I-290 IKE & CTA
SHEET 1 OF 1